181.

11

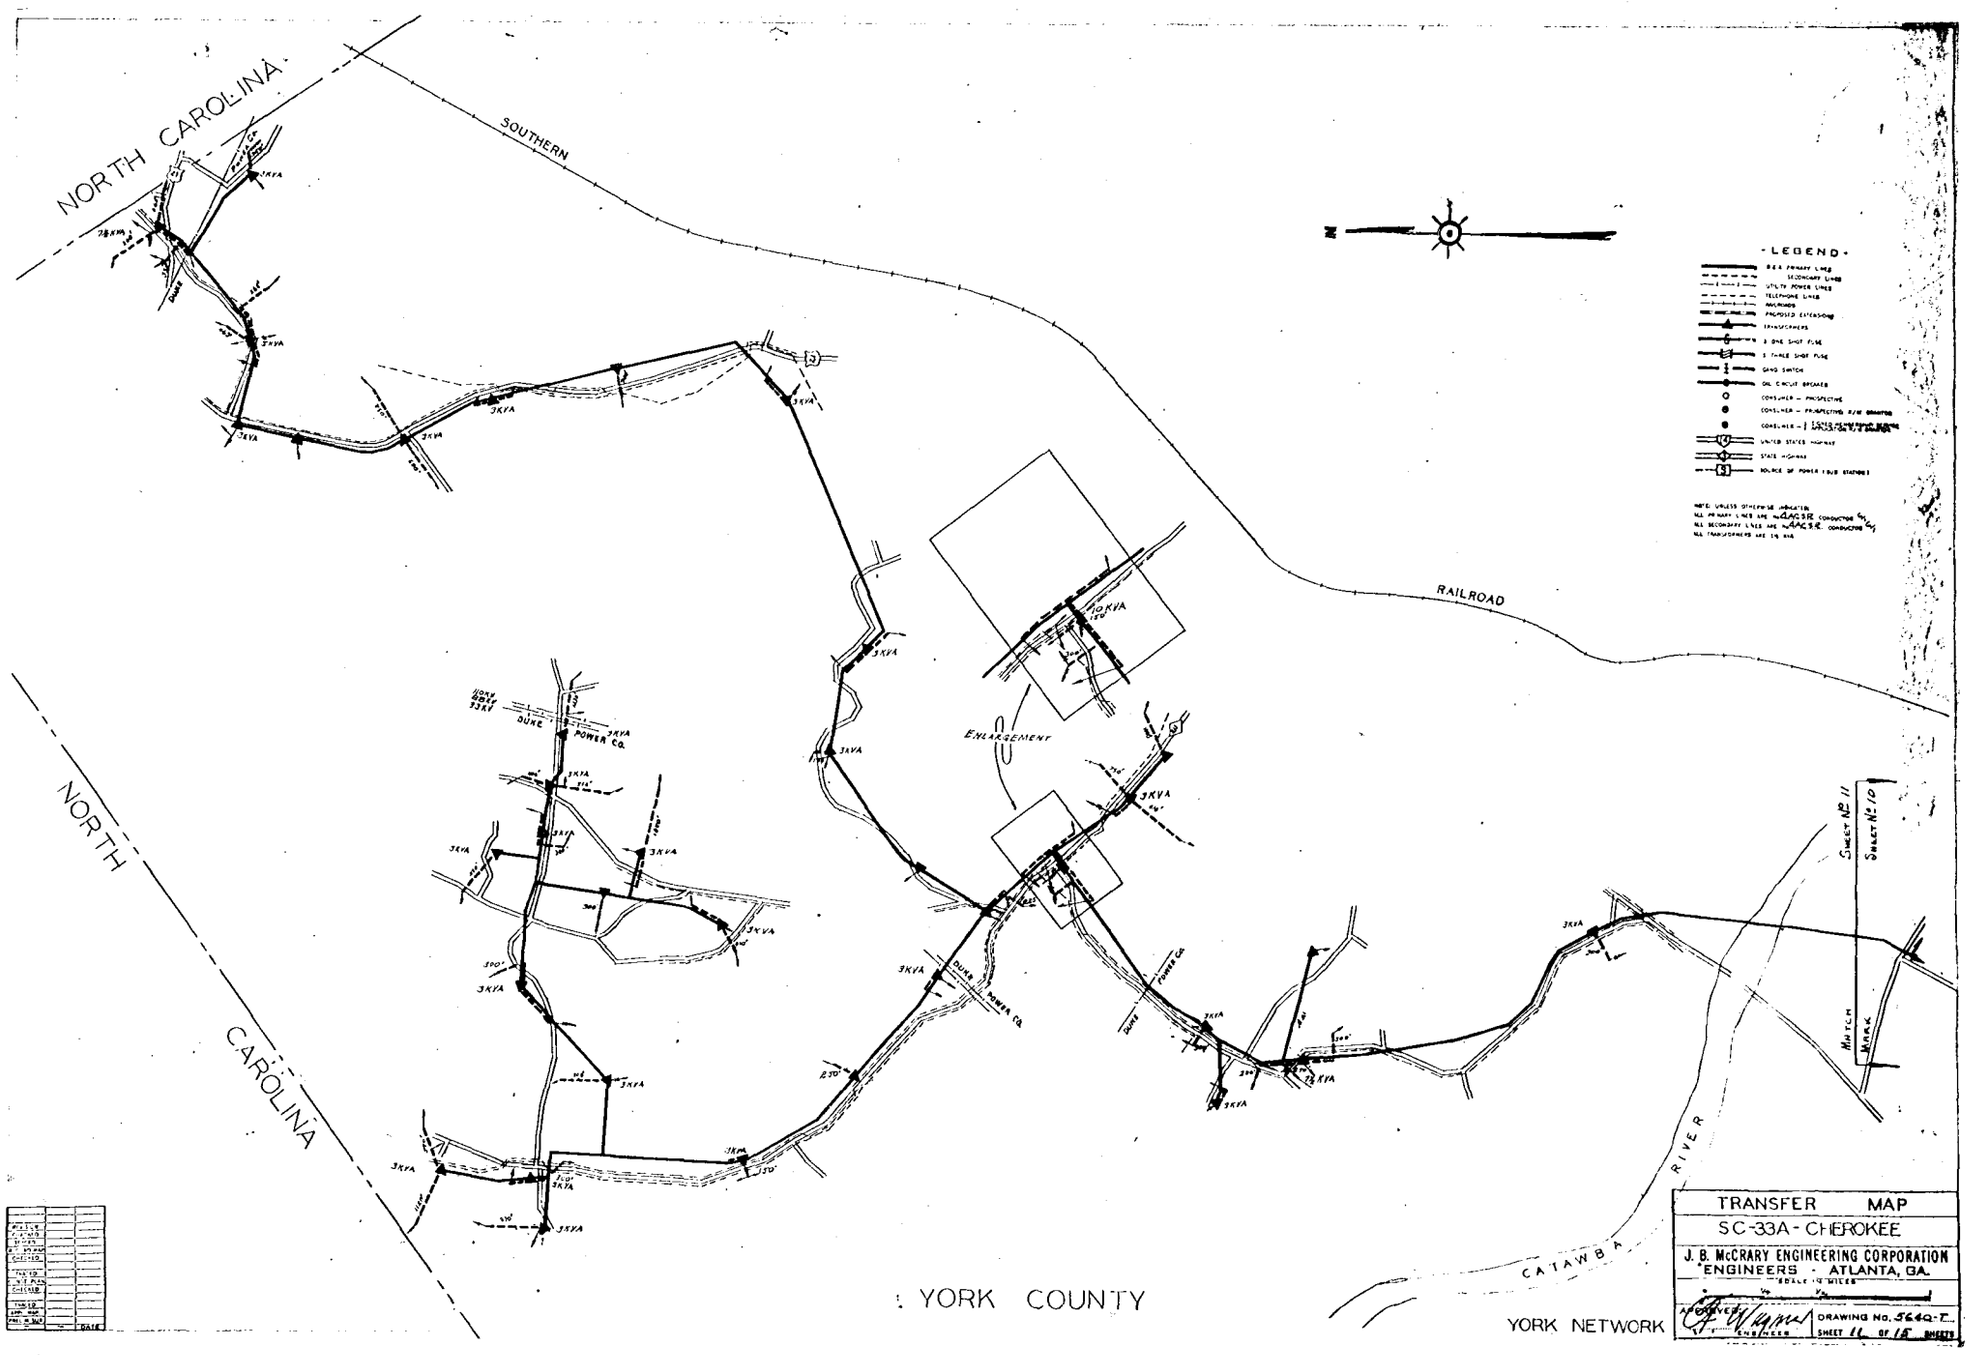
NORTH CAROLINA
SOUTHERN
RAILROAD
ENLARGEMENT
NORTH CAROLINA
YORK COUNTY
CATAWBA RIVER
DUKE POWER CO.
SHEET NO 11
SHEET NO 10
MARK
MATCH
- LEGEND -
TRANSFER MAP
SC-33A - CHEROKEE
J. B. McCRARY ENGINEERING CORPORATION
ENGINEERS - ATLANTA, GA.
DRAWING NO. 5640-T
SHEET 11 OF 15 SHEETS
YORK NETWORK

12

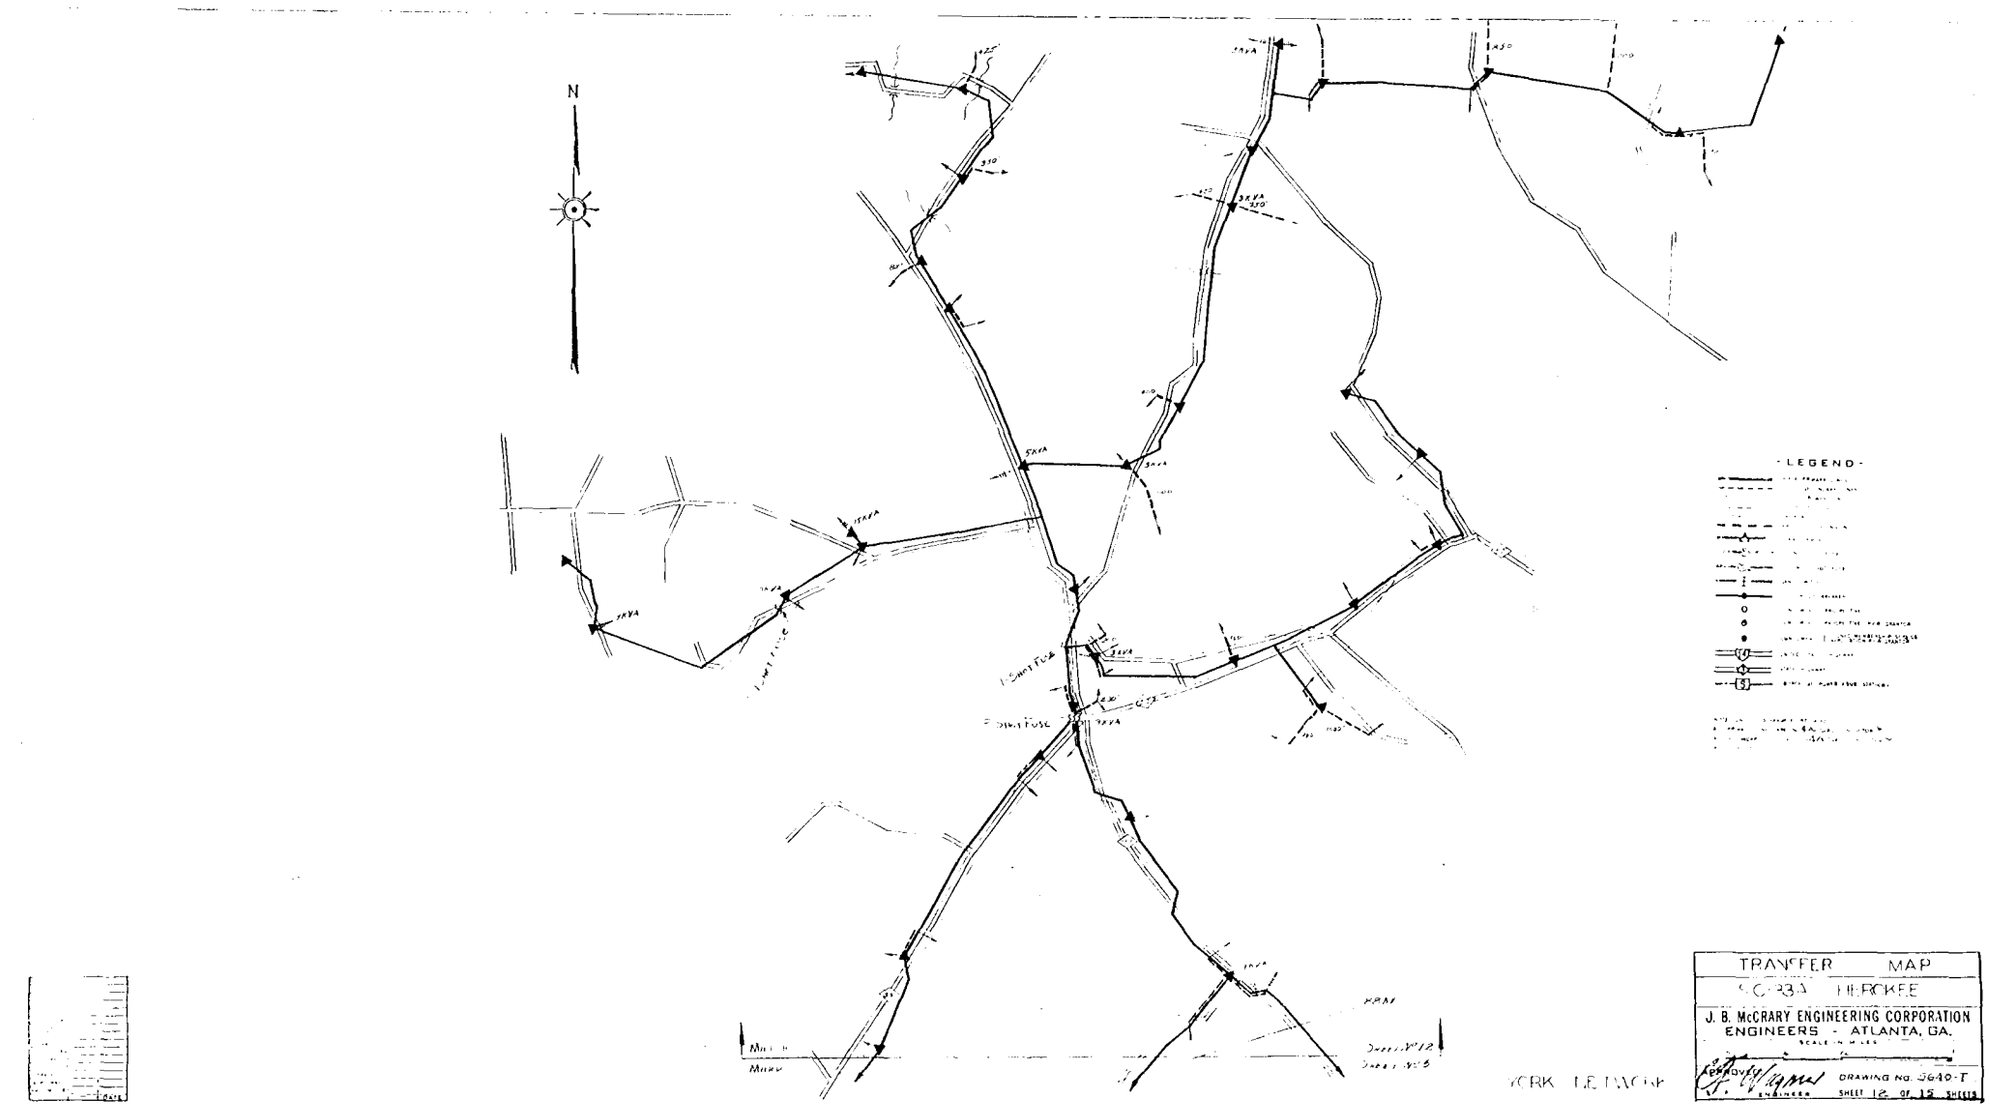
NORTH CAROLINA
N
- LEGEND -
TRANSFER MAP
SC-33A - CHEROKEE
J. B. McCRARY ENGINEERING CORPORATION
ENGINEERS - ATLANTA, GA.
DRAWING NO. 5640-T
SHEET 12 OF 15 SHEETS
YORK NETWORK