269

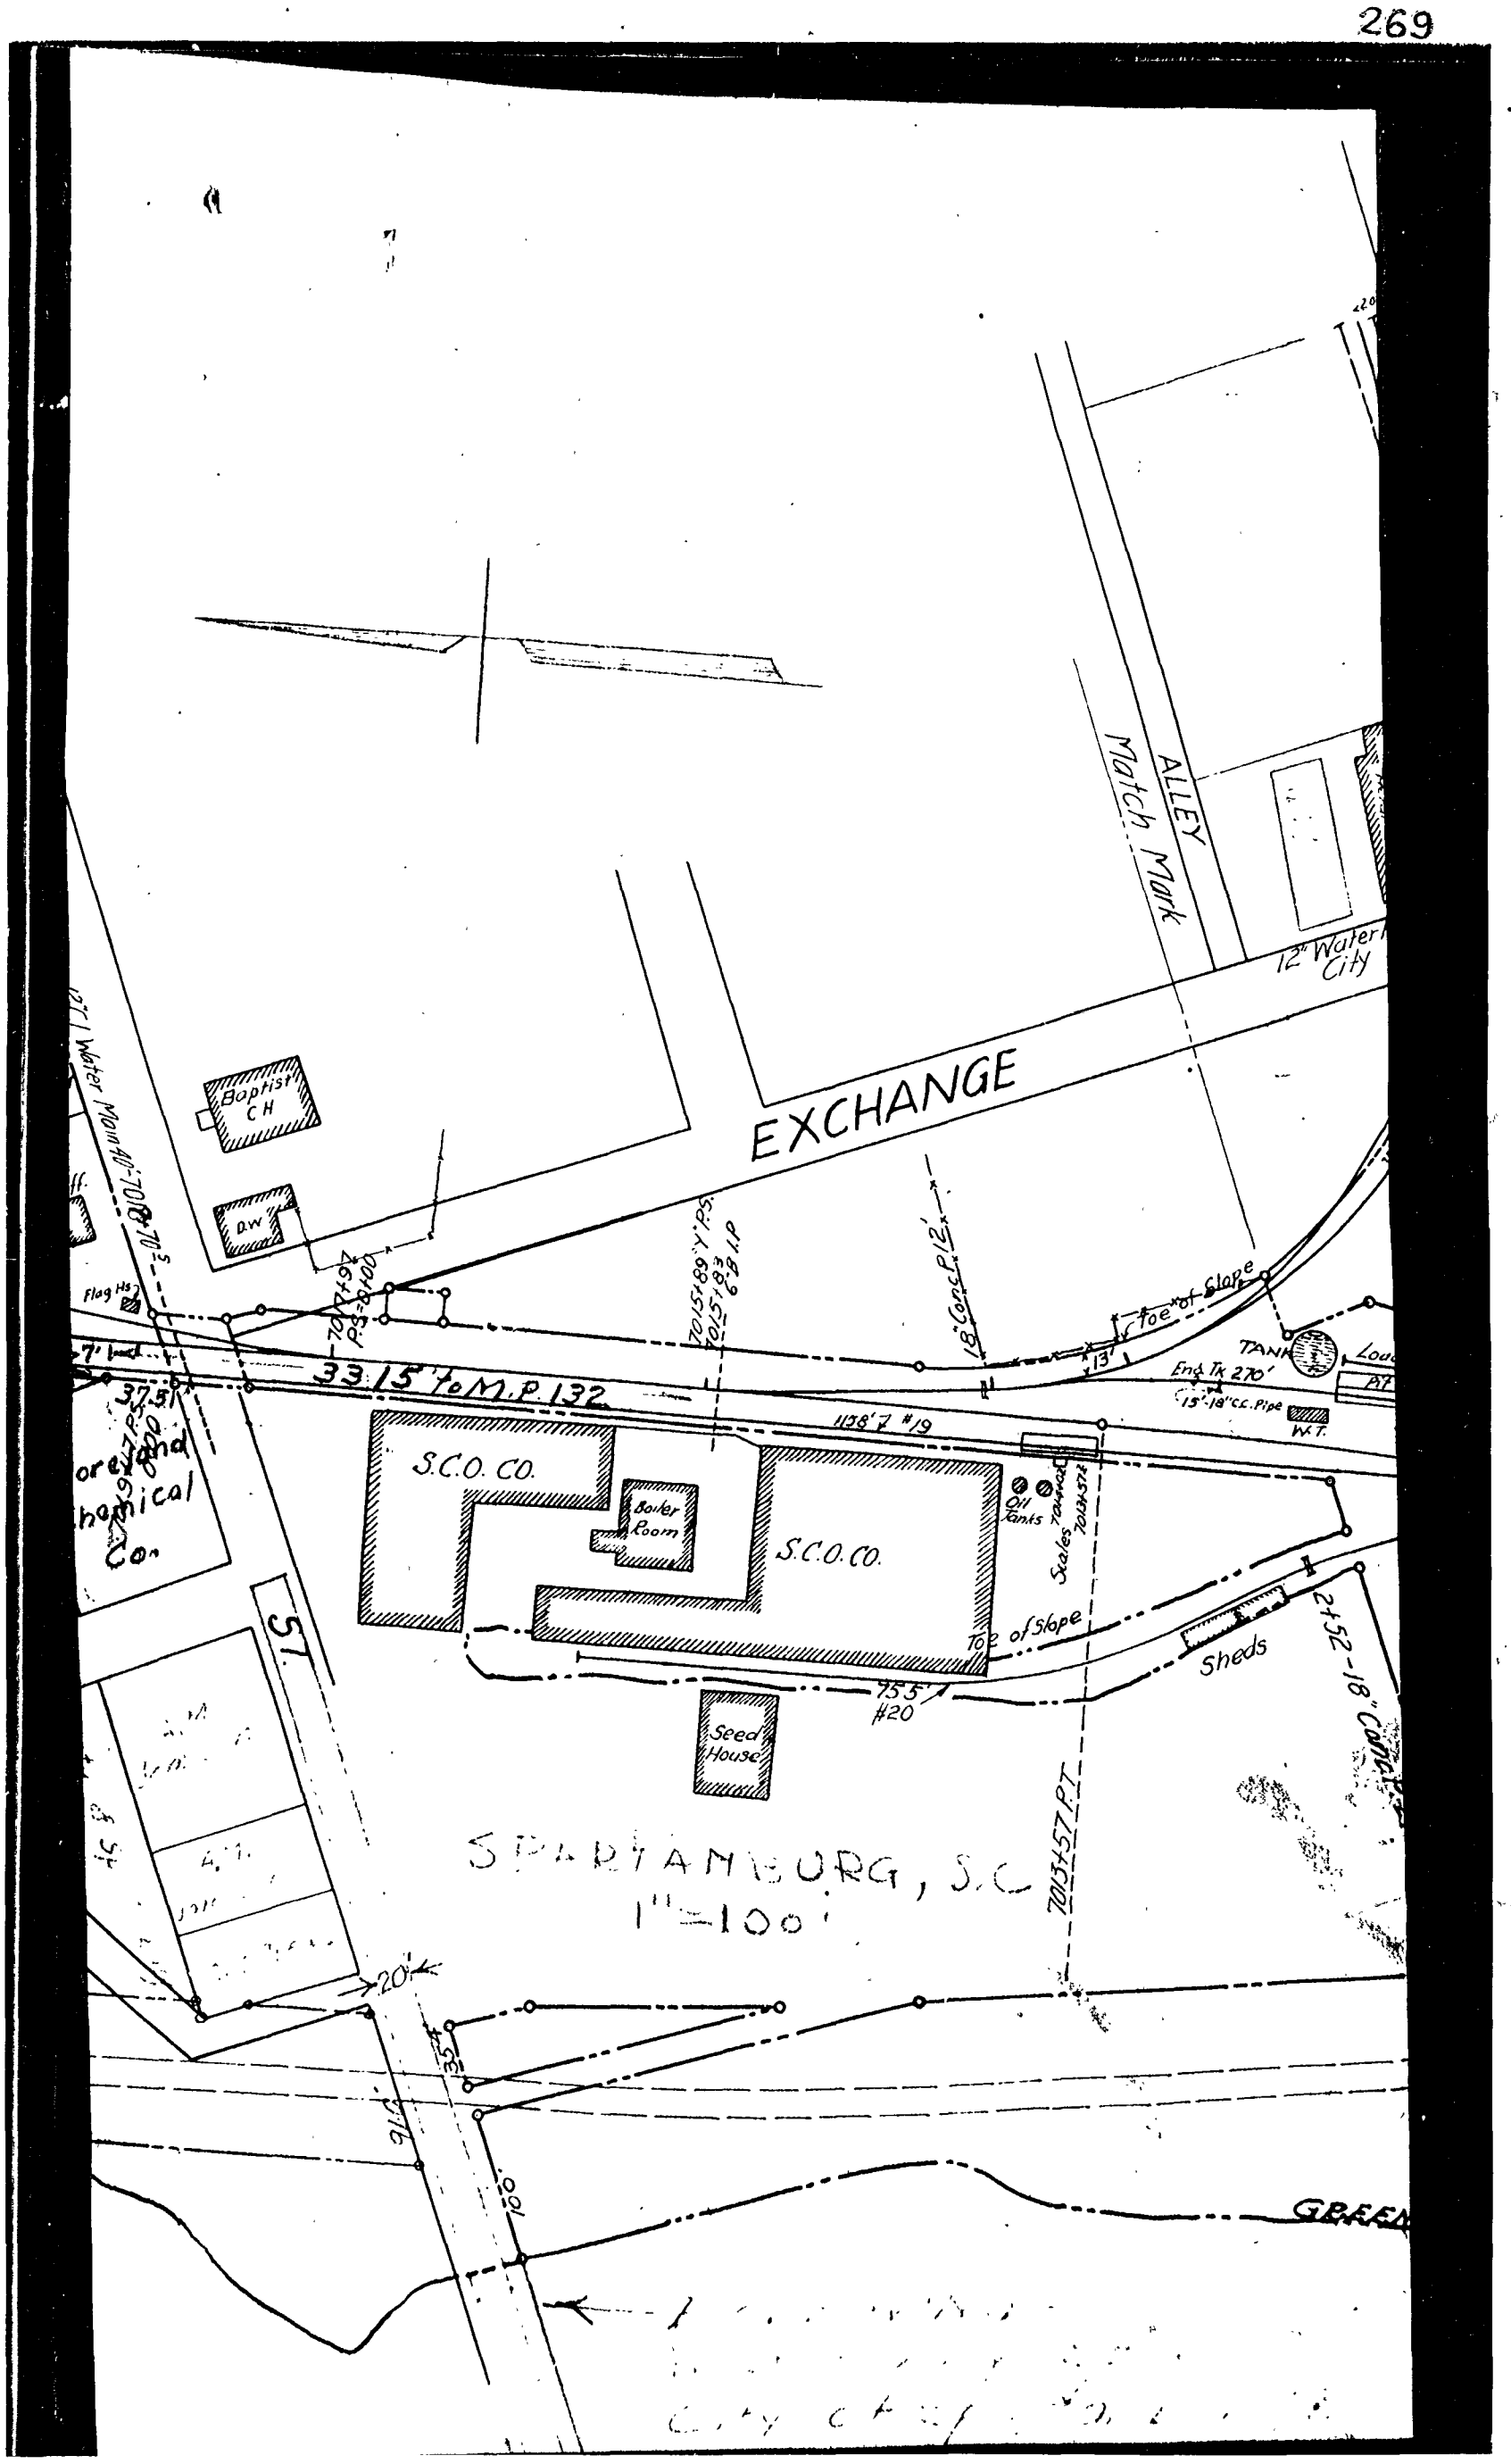
EXCHANGE
ALLEY
Match Mark
12" Water
City
Baptist
CH
D.W
12" Water Main
Flag Hs
7015+89 Y PS
7015+83
6.8 I.P
18" Conc P 12'
Toe of Slope
TANK
End Tk 270'
15"-18" C.C. Pipe
W.T.
3315 to M.P. 132
1138'7 #19
37.5'
S.C.O. CO.
Boiler Room
S.C.O. CO.
Oil Tanks
Scales
Toe of Slope
Sheds
2452-18" Conc
755'
#20
Seed House
ST.
SPARTANBURG, S.C.
1"=100'
20'
35'
GREEN