98

State of South Carolina
County of Spartanburg.
By request of the Executors of the Estate of L.P. Berry deceased, I have surveyed the divisionlines as represented on the Plat according to the terms of the Will of said L.P. Berry
Surveyed Aug 15, 1905

J. H. Reid
Surveyor.

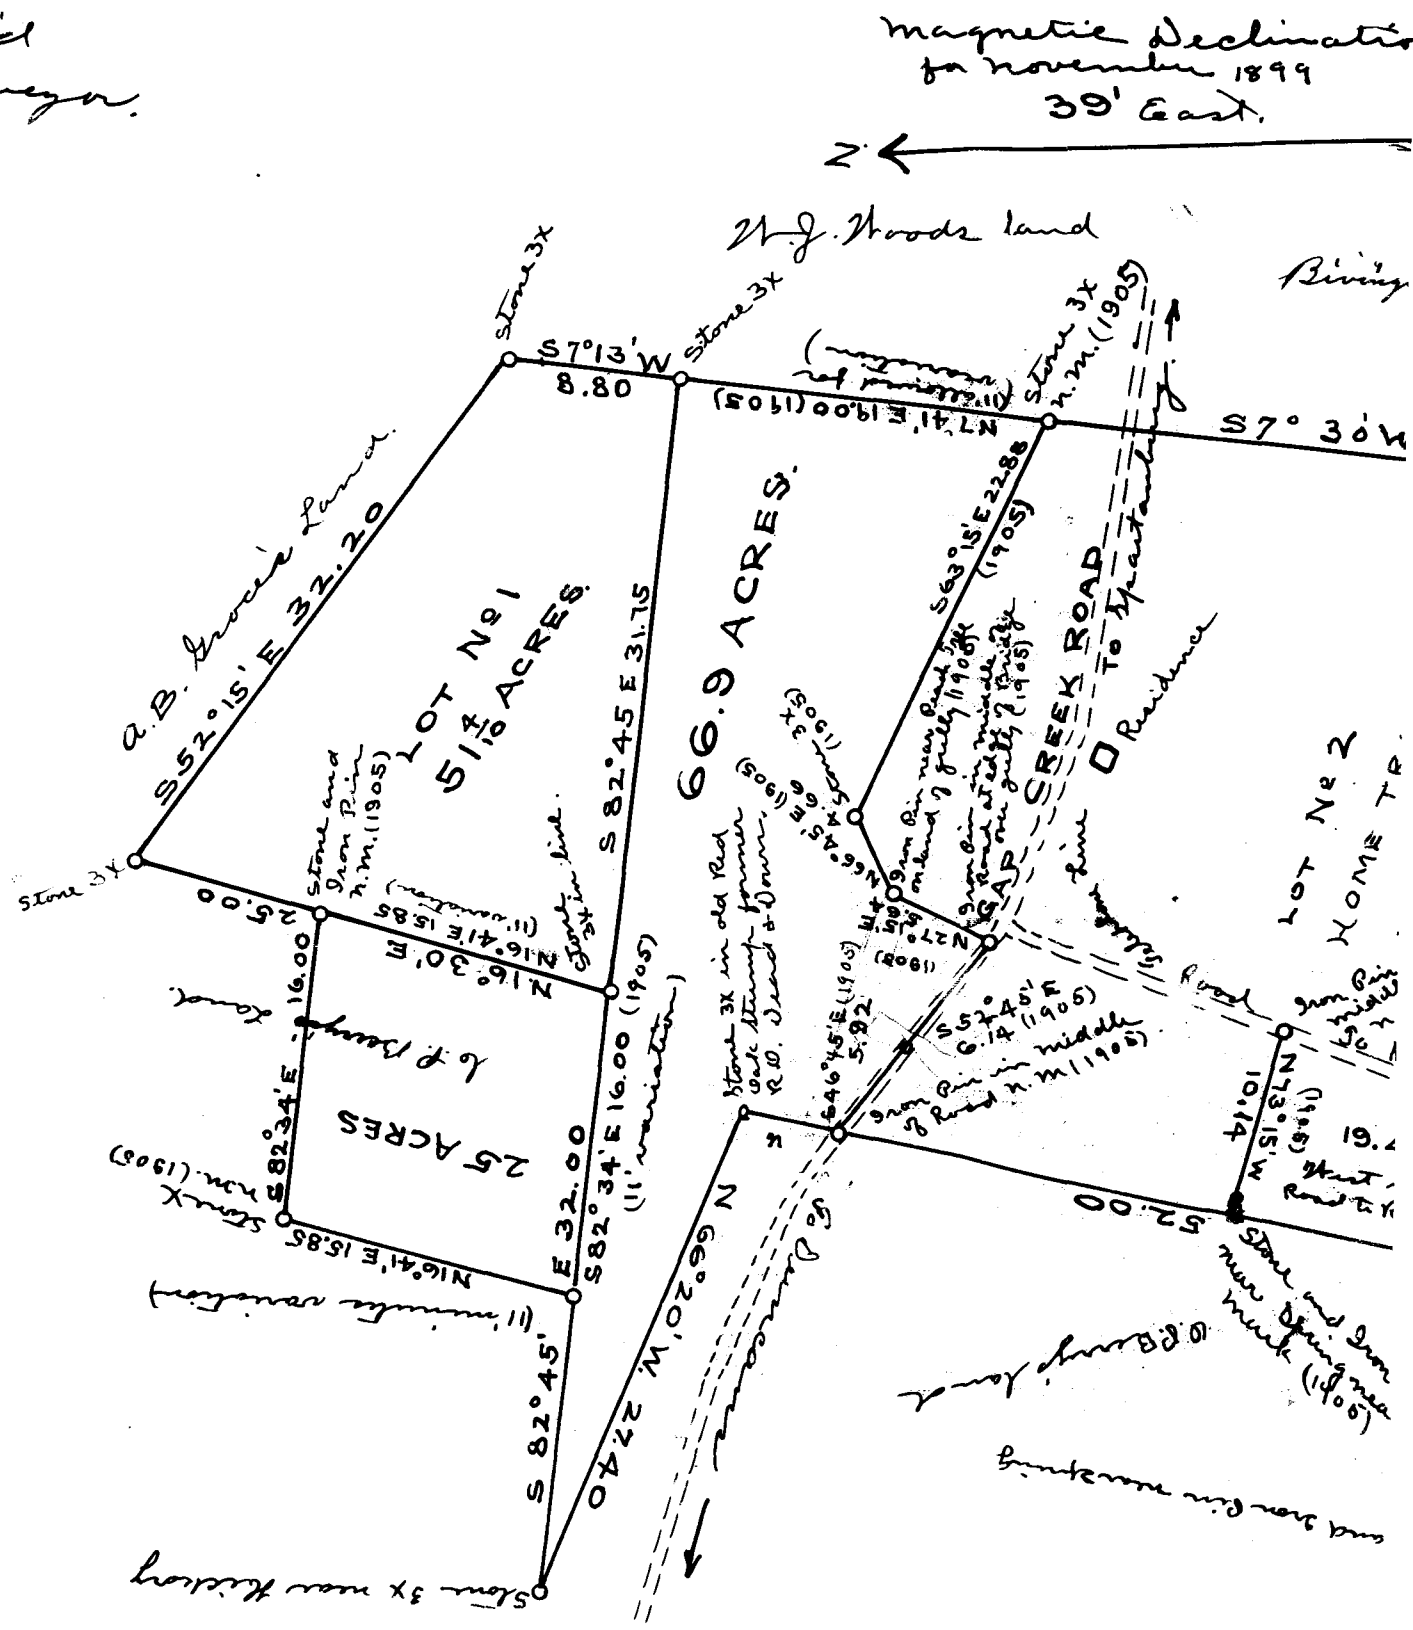

25 acres
cut off by line
parallel to long
line S 82° 45' E (1899)
11' allowed for variation
J. H. Reid
Surveyor

State of South Carolina — County of Spartanburg.

By request of Mr. G. Wright I have surveyed a tract of land known as the Wright Estate situated in the county and State aforesaid on both sides of the Gap Creek Road and the North side of South Tyger River and bar such marks and form as this Plat represents

Surveyed Nov. 29, 1899
Scale 10 chains to 1 inch

J. H. Reid
Surveyor.

All bearings for date of Survey.