79

EX PARTE
J. B. CLEVELAND EST.
J. F. CLEVELAND EST.
JOSEPH WALKER EST.

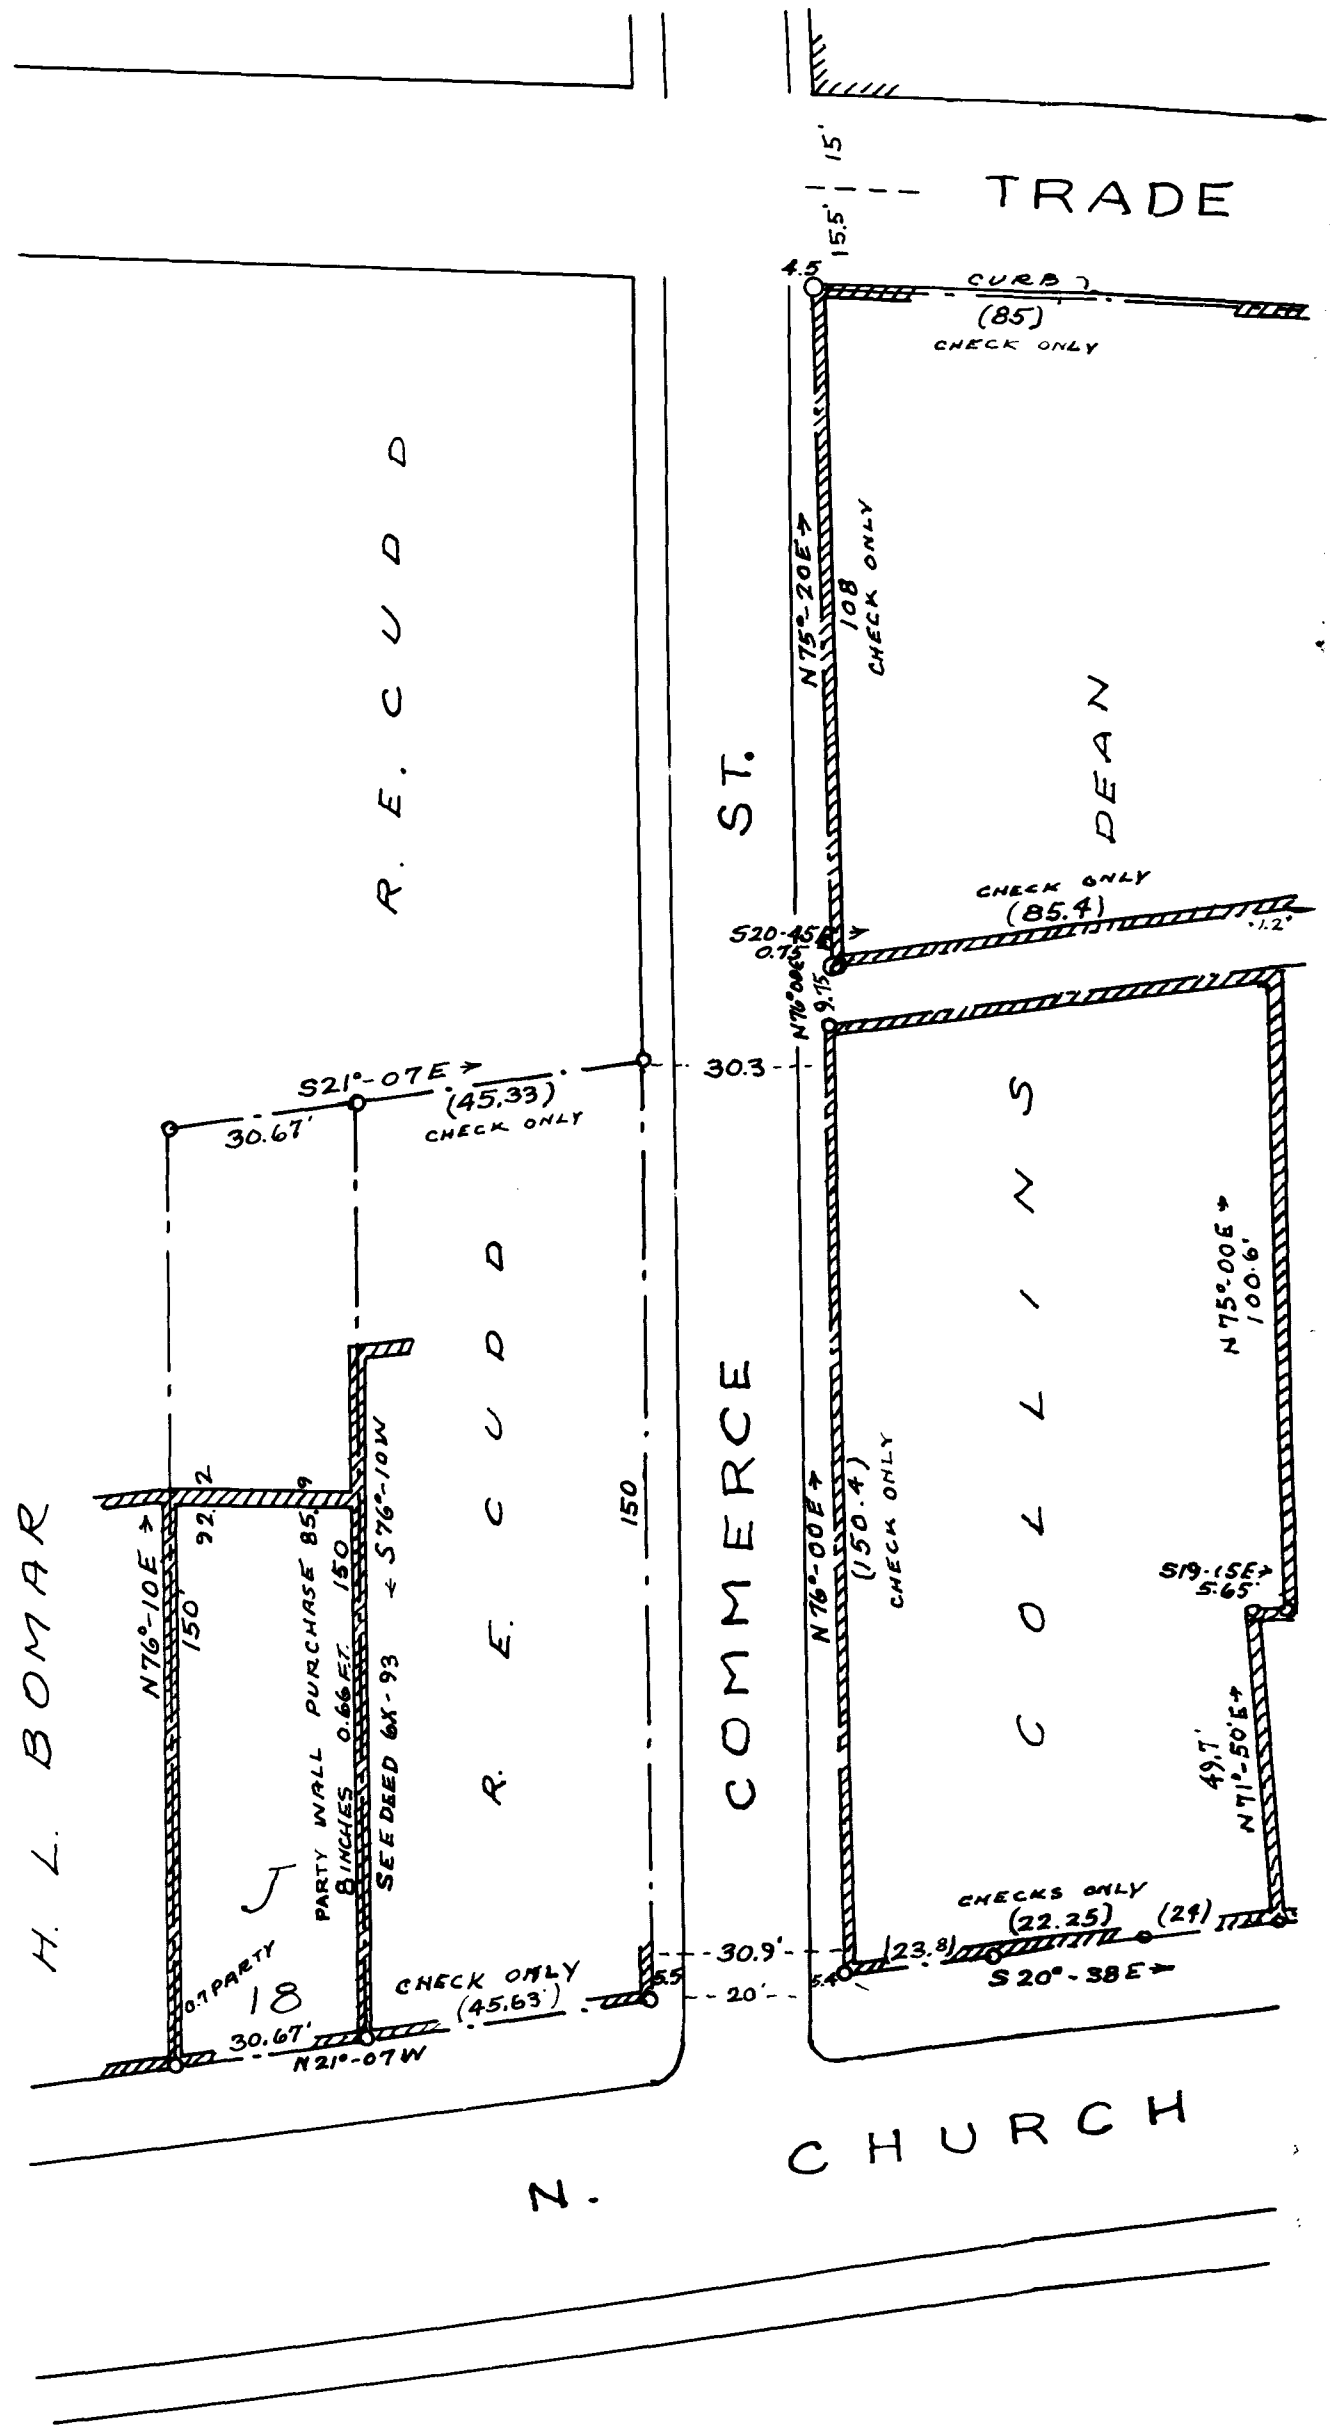

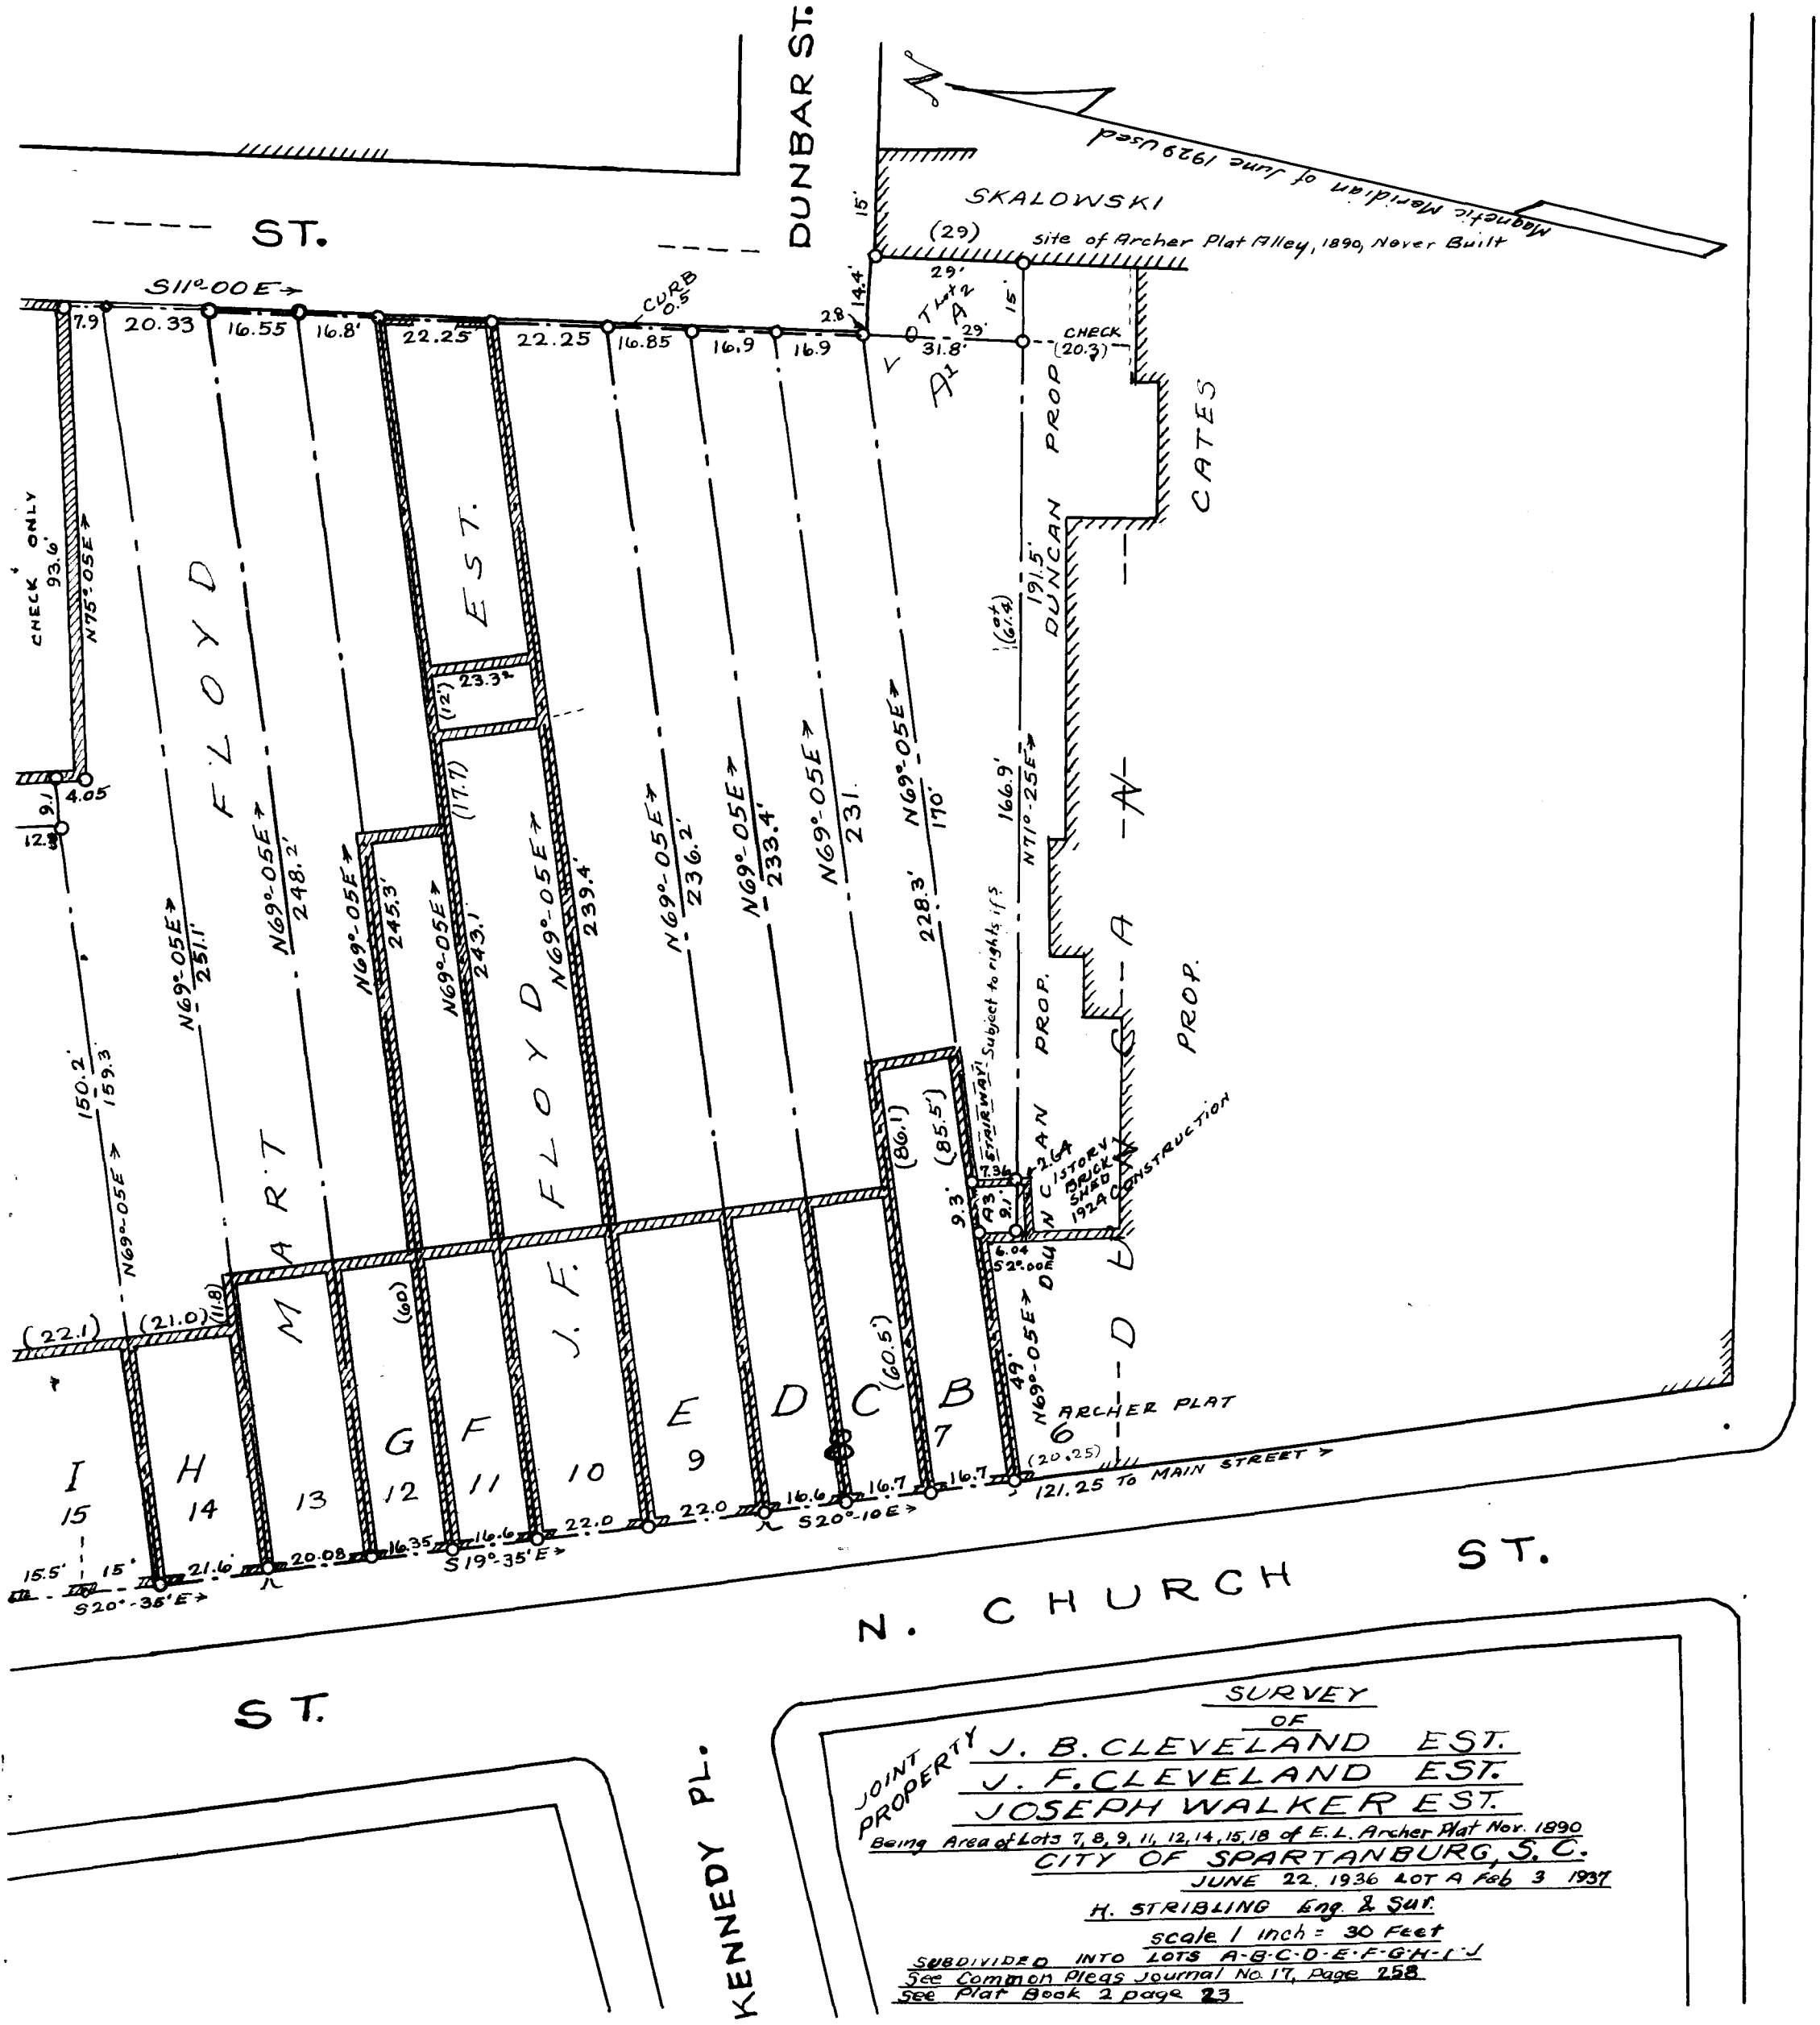

SURVEY
OF
JOINT PROPERTY J. B. CLEVELAND EST.
J. F. CLEVELAND EST.
JOSEPH WALKER EST.
Being Area of Lots 7, 8, 9, 11, 12, 14, 15, 18 of E. L. Archer Plat Nov. 1890
CITY OF SPARTANBURG, S. C.
JUNE 22, 1936 LOT A Feb 3 1937
H. STRIBLING Eng. & Sur.
scale 1 inch = 30 Feet
SUBDIVIDED INTO LOTS A-B-C-D-E-F-G-H-I-J
See Common Pleas Journal No. 17, Page 258
See Plat Book 2 page 23

Registered, Certified & Examined Feby. 25, 1937 at 2:56 P.M