88

Ex Parte

R. E. Gray

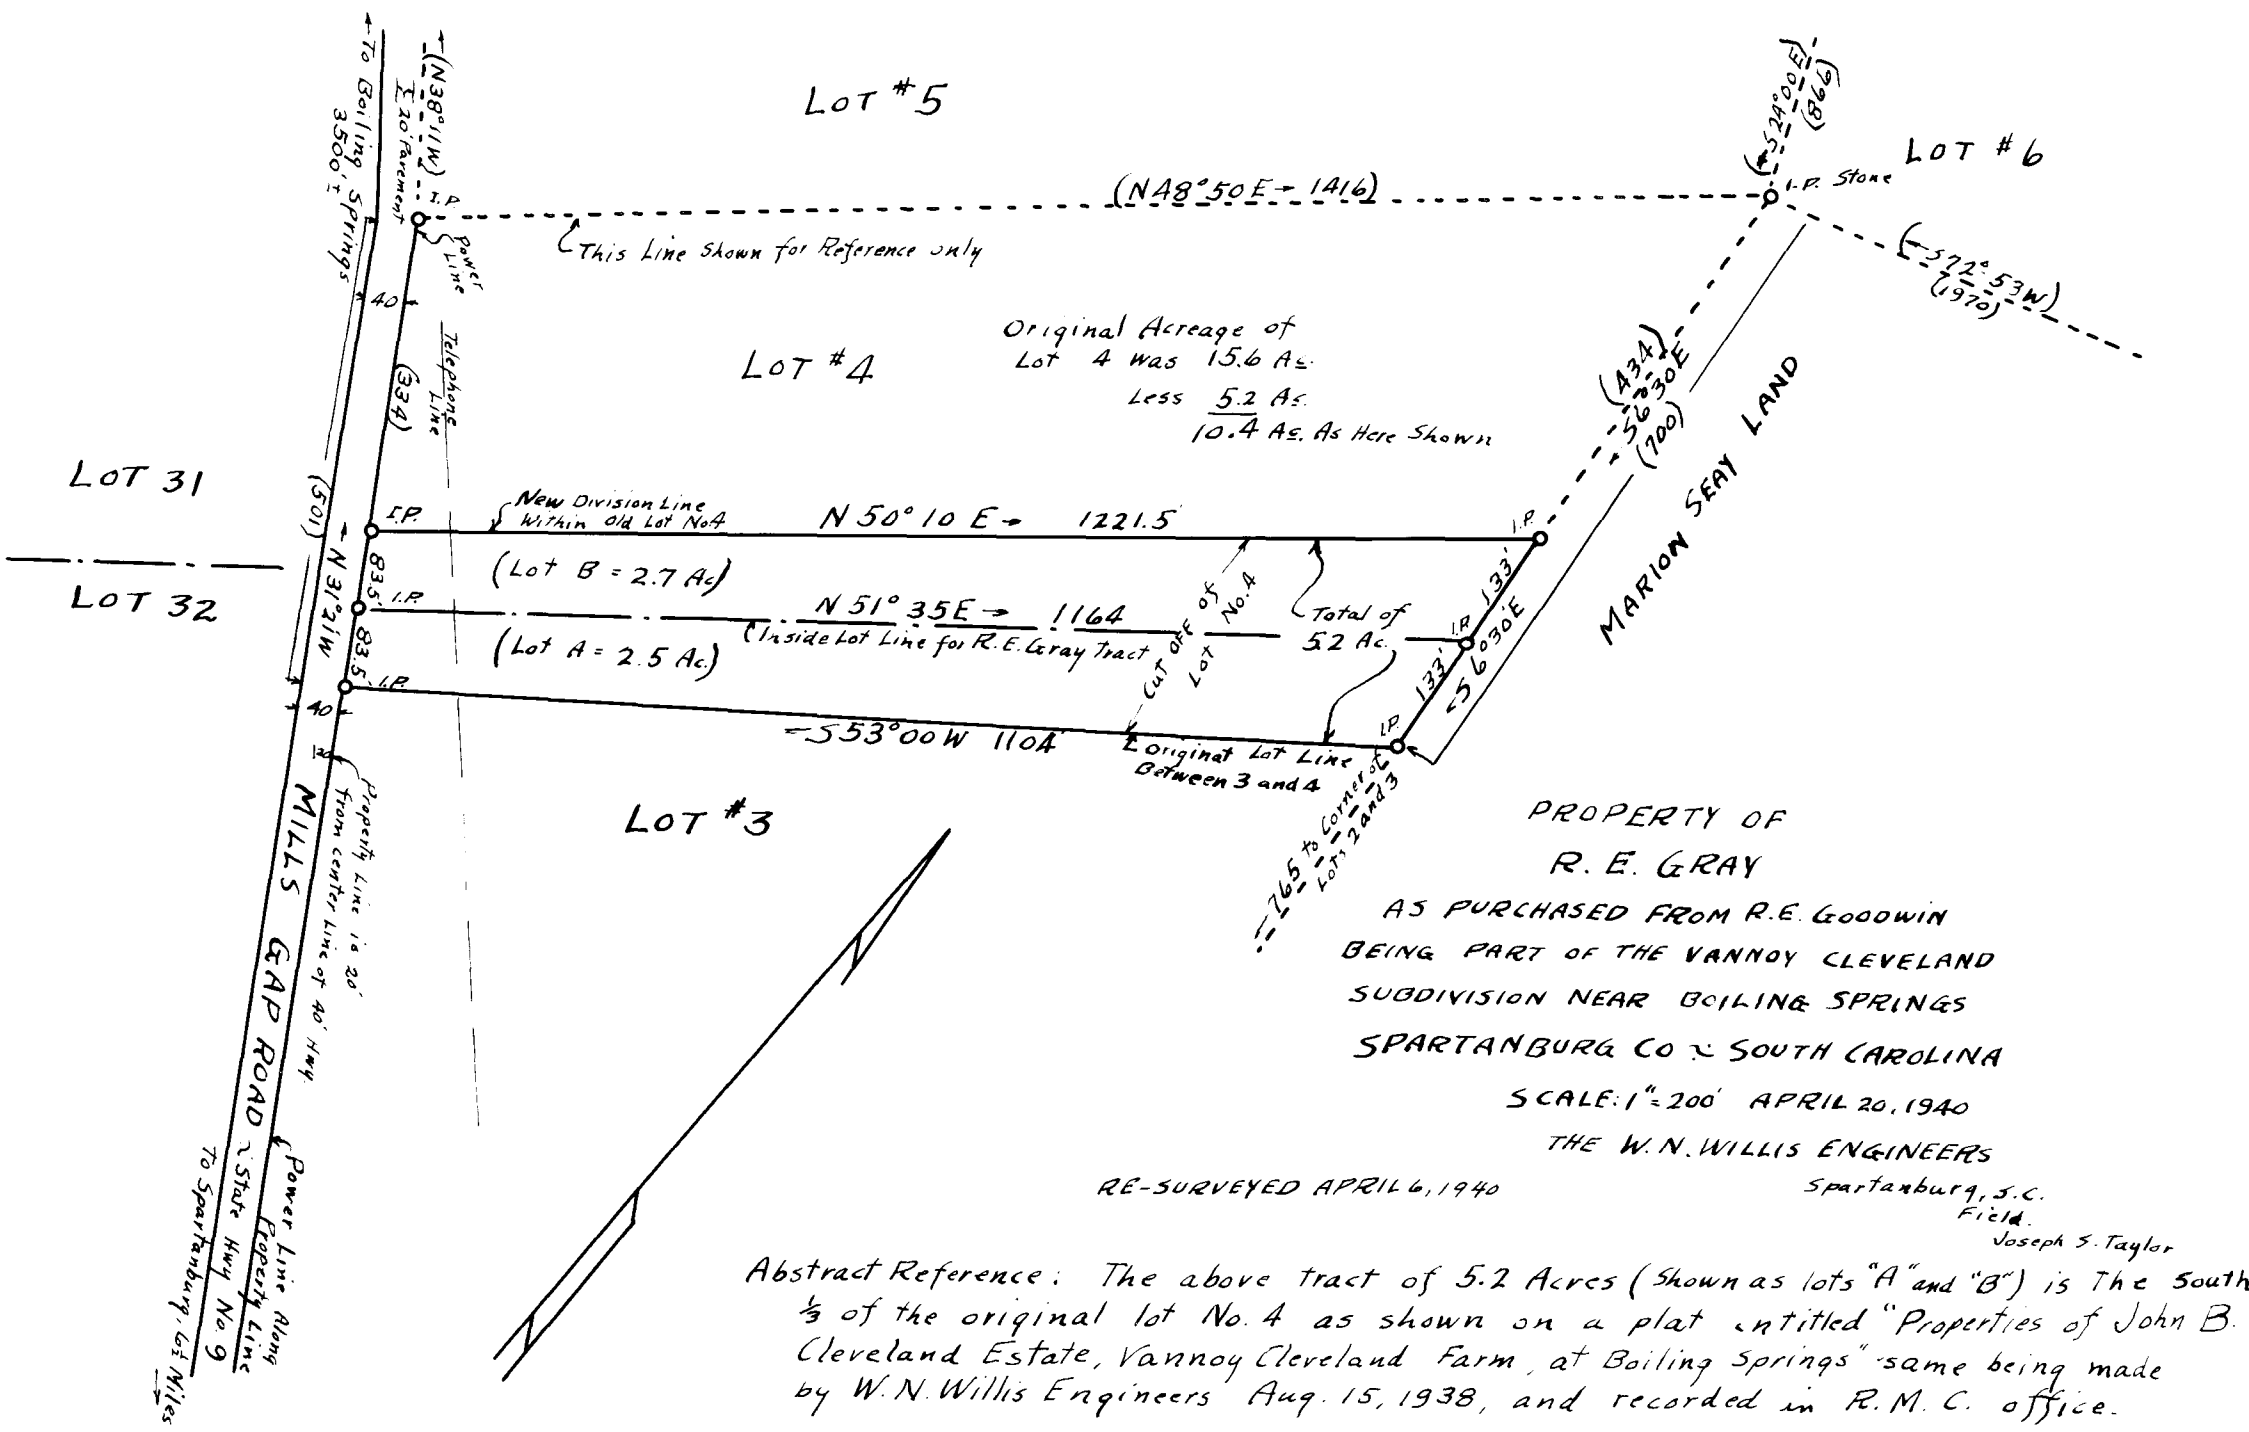

PROPERTY OF
R. E. GRAY
AS PURCHASED FROM R.E. GOODWIN
BEING PART OF THE VANNOY CLEVELAND
SUBDIVISION NEAR BOILING SPRINGS
SPARTANBURG CO ~ SOUTH CAROLINA
SCALE: 1" = 200' APRIL 20, 1940
THE W. N. WILLIS ENGINEERS
Spartanburg, S.C.

RE-SURVEYED APRIL 6, 1940

Field.
Joseph S. Taylor

Abstract Reference: The above tract of 5.2 Acres (Shown as lots "A" and "B") is The South ⅓ of the original lot No. 4 as shown on a plat entitled "Properties of John B. Cleveland Estate, Vannoy Cleveland Farm, at Boiling Springs" same being made by W. N. Willis Engineers Aug. 15, 1938, and recorded in R. M. C. office.

Registered, Certified & Examined May 3rd 1940 at 3:59 P.M