Ex PARTE

BEN M. ANDERSON ESTATE

131

PROPERTY OF

BEN·M·ANDERSON·ESTATE·

REIDVILLE TOWNSHIP SPARTANBURG COUNTY

SOUTH·CAROLINA·

SCALE: 1" = 5.00 CHAINS OCTOBER · 18 · 1940·

THE A·G·BRIDWELL ESTATE LINES SURVEYED BY ME OCT 10.1932. THE CREEK LINE TO ROAD SURVEYED BY ME AUG.15.1940 ALL OTHER LINES WERE TAKEN FROM PLAT BY H. STRIBLING, C.E. JULY·16·1927· MAGNETIC FOR 1904

H.S. BROCKMAN, SURVEYOR. GREER, S.C.

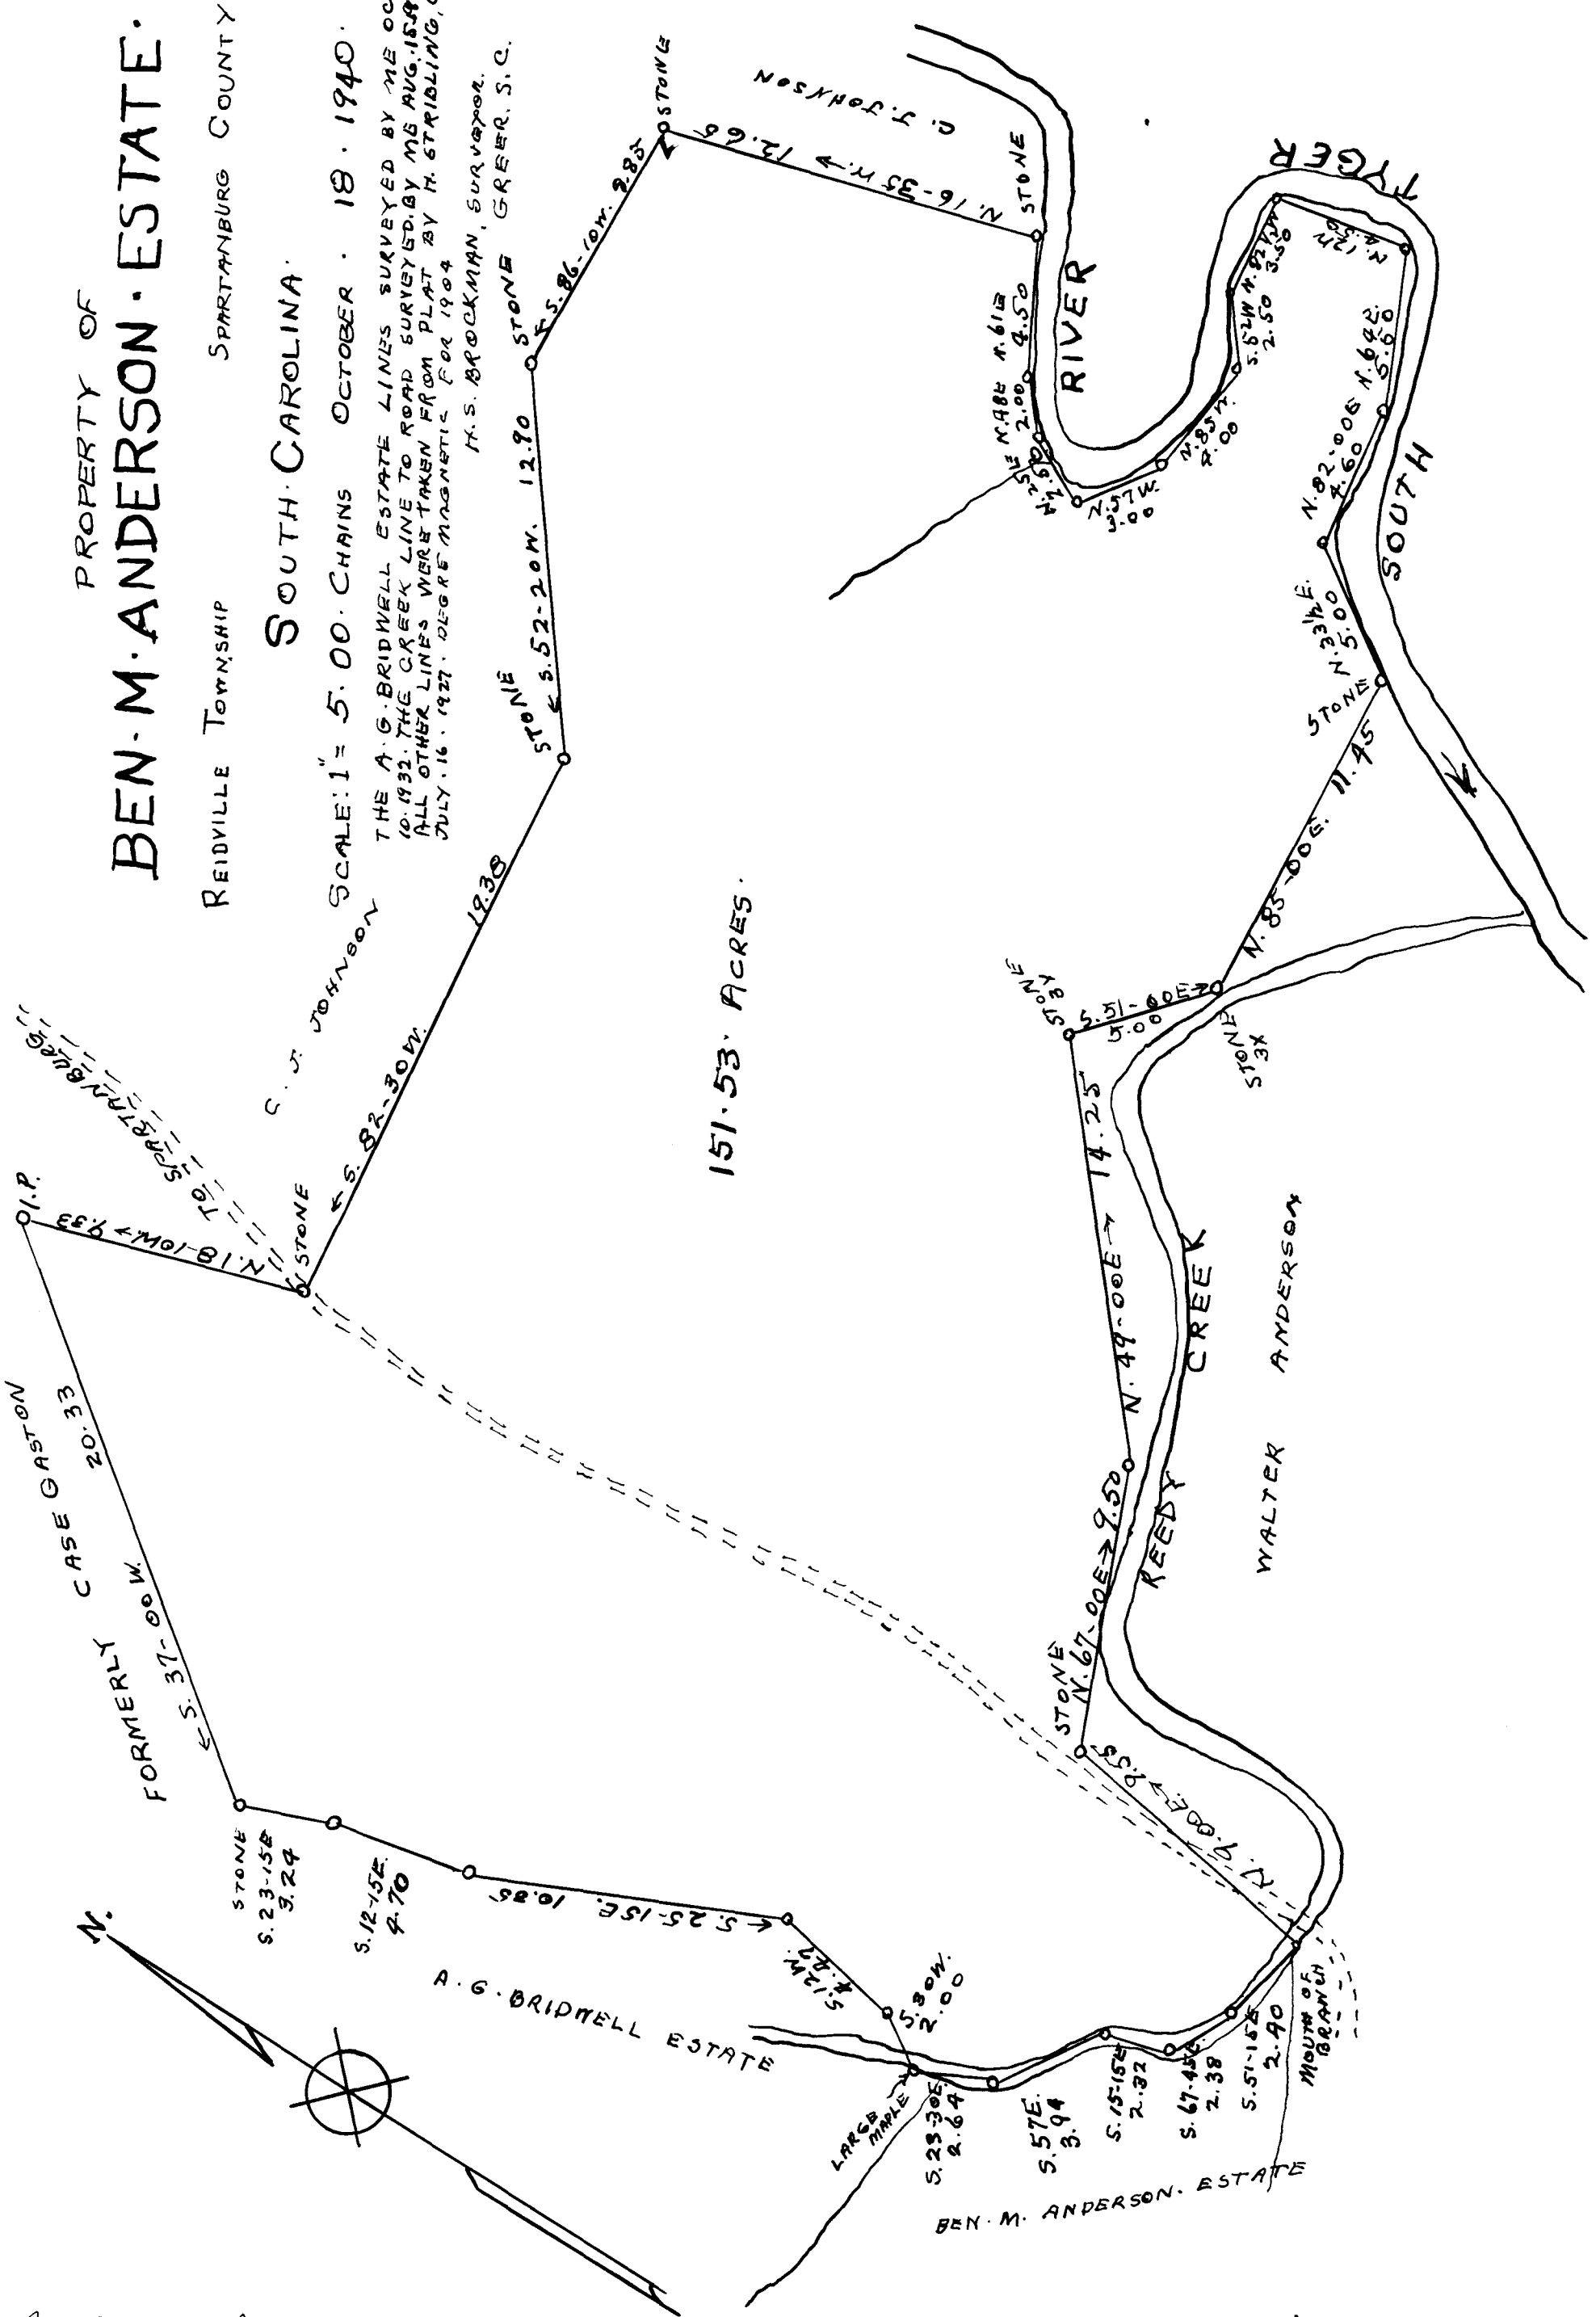

Registered, Certified, Examined July 25, 1941 at 2:32 P.M.