155

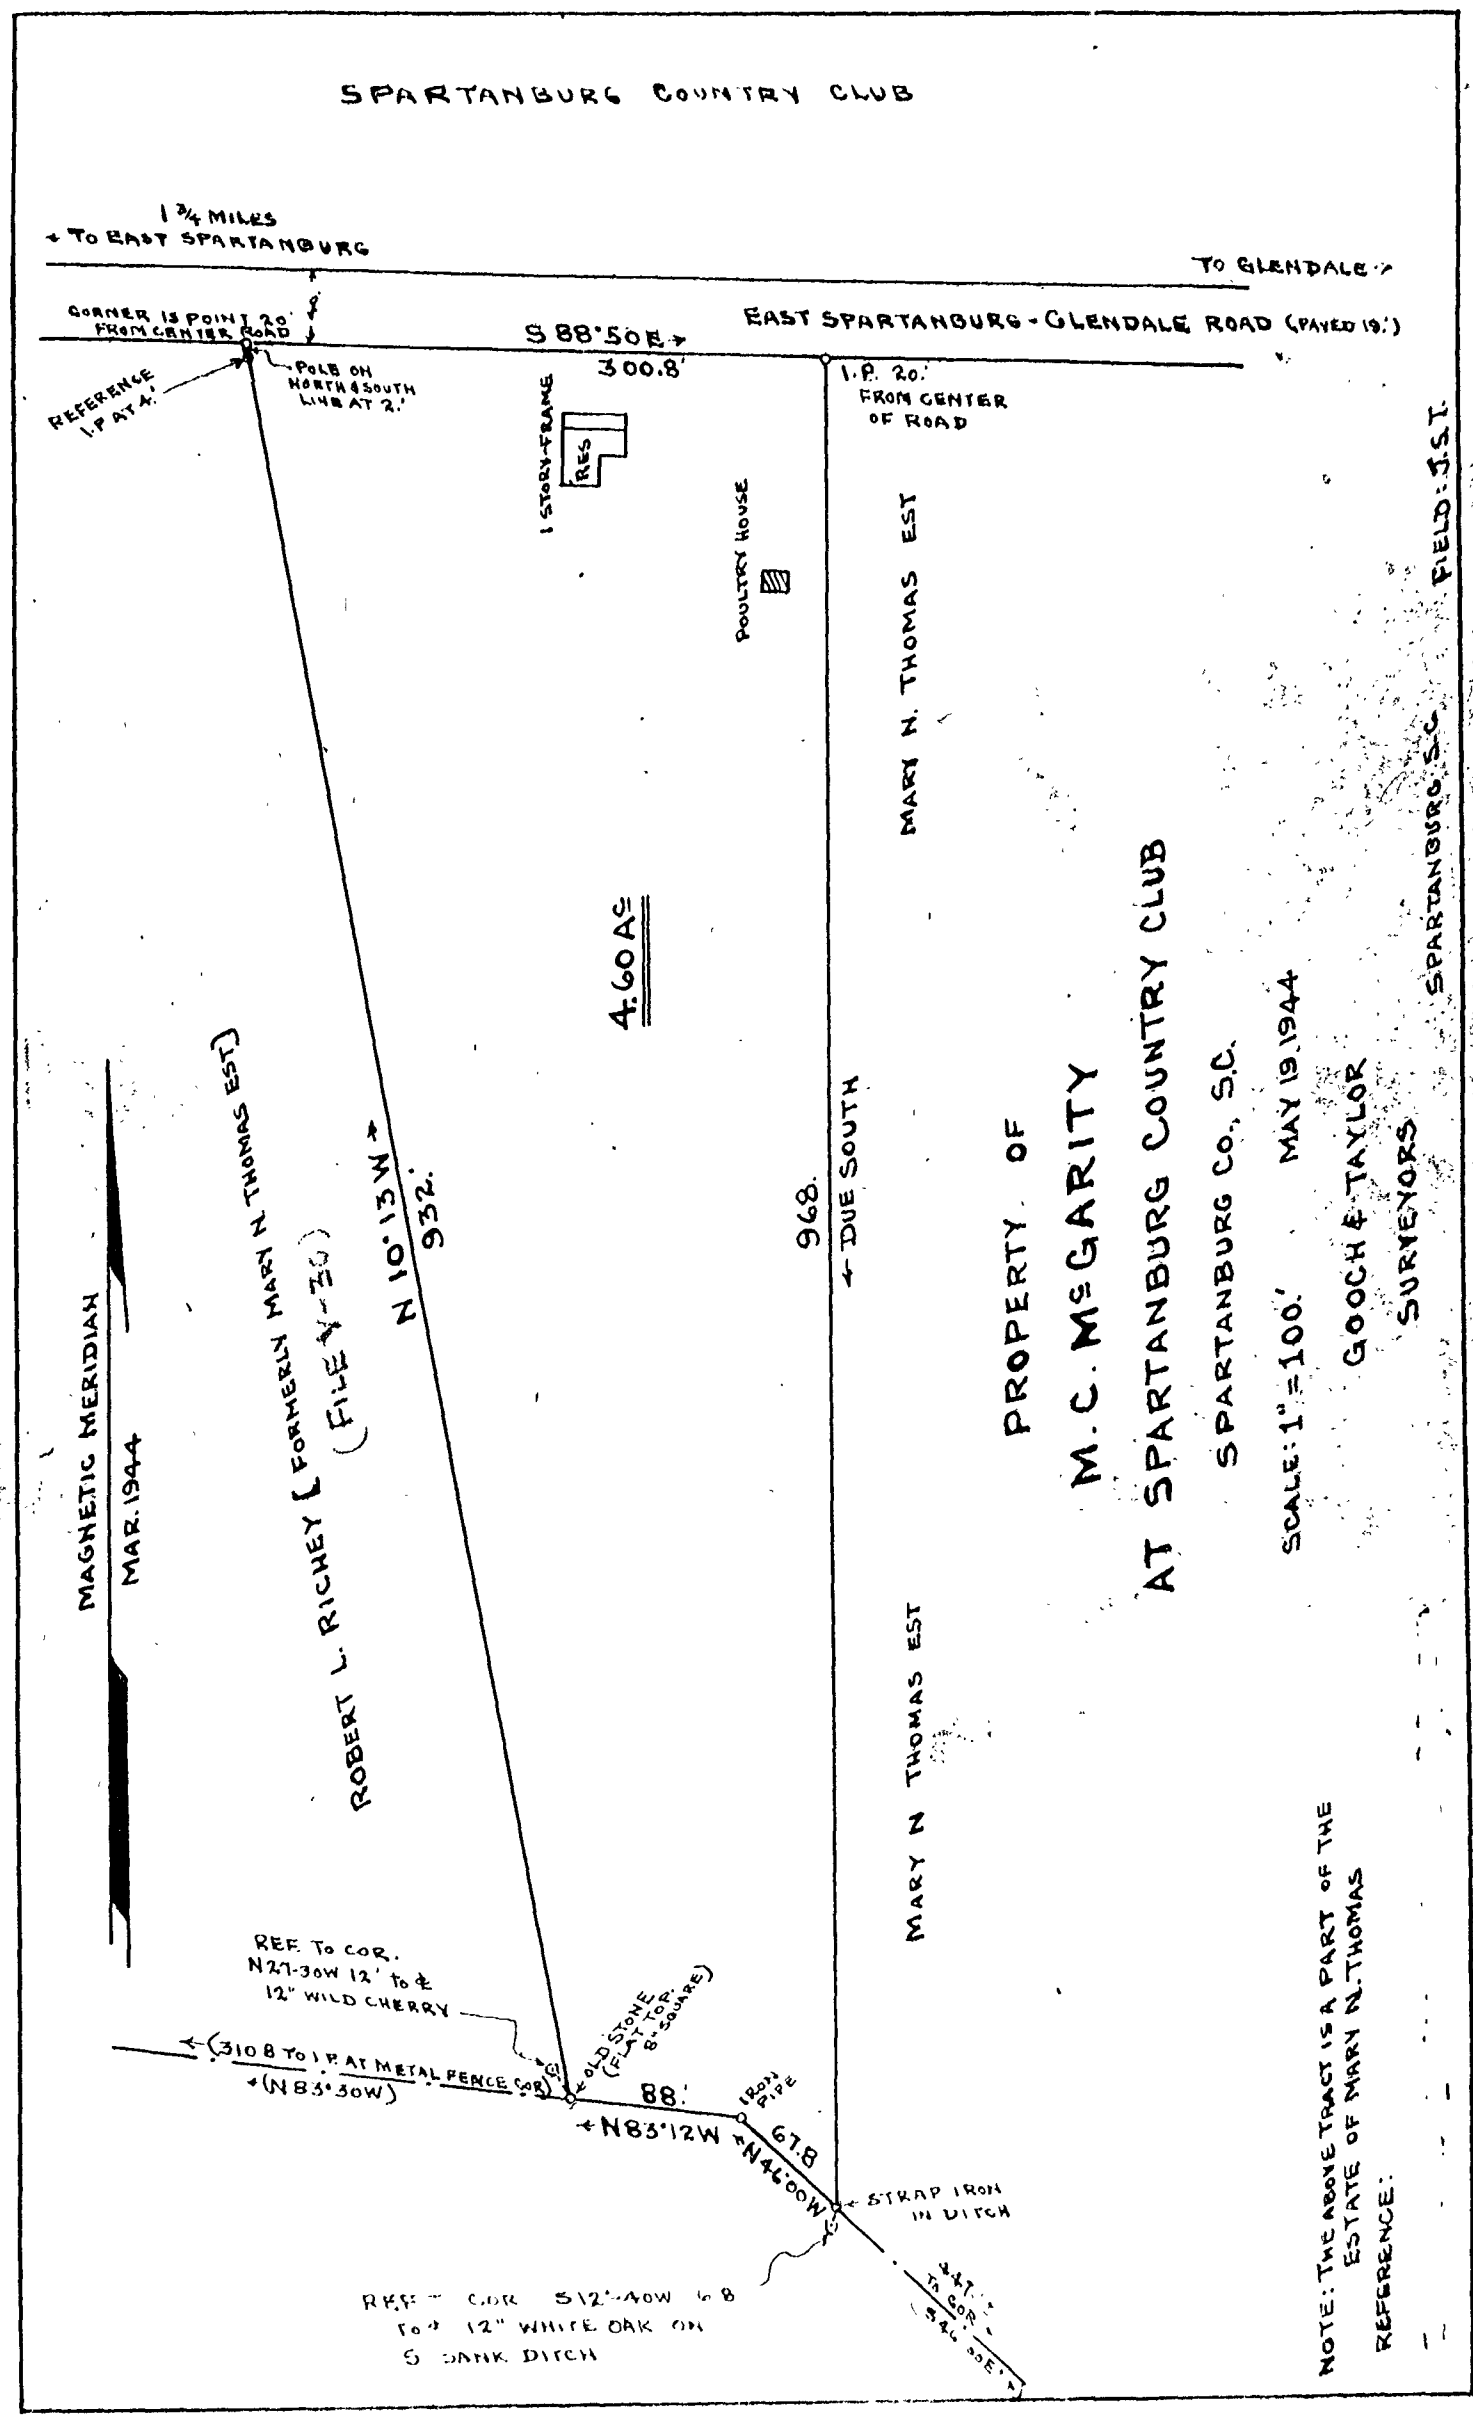
SPARTANBURG COUNTRY CLUB
1 3/4 MILES
TO EAST SPARTANBURG
TO GLENDALE
CORNER IS POINT 20' FROM CENTER ROAD
S 88°50E
300.8'
EAST SPARTANBURG - GLENDALE ROAD (PAVED 19.')
REFERENCE I.P AT 4.'
POLE ON NORTH & SOUTH LINE AT 2.'
1 STORY FRAME RES
POULTRY HOUSE
I.P. 20.' FROM CENTER OF ROAD
MARY N. THOMAS EST
FIELD: J.S.T.
MAGNETIC MERIDIAN
MAR. 1944
ROBERT L. RICHEY (FORMERLY MARY N THOMAS EST)
(FILE Y-30)
N 10°13W
932.
4.60 Ac
968.
DUE SOUTH
MARY N THOMAS EST
PROPERTY OF
M.C. McGARITY
AT SPARTANBURG COUNTRY CLUB
SPARTANBURG Co., S.C.
SCALE: 1"=100'
MAY 19, 1944
GOOCH & TAYLOR
SURVEYORS
SPARTANBURG, S.C.
NOTE: THE ABOVE TRACT IS A PART OF THE ESTATE OF MARY N. THOMAS
REFERENCE:
REF. TO COR. N27-30W 12' to ℄ 12" WILD CHERRY
(310.8 TO I.P. AT METAL FENCE COR.) (N83°30W)
℄ OLD STONE (FLAT TOP 8" SQUARE)
88.'
IRON PIPE
N83°12W
67.8
N46°00W
STRAP IRON IN DITCH
REF. COR. S12°40W 6.8 TO 12" WHITE OAK ON S. BANK DITCH