293

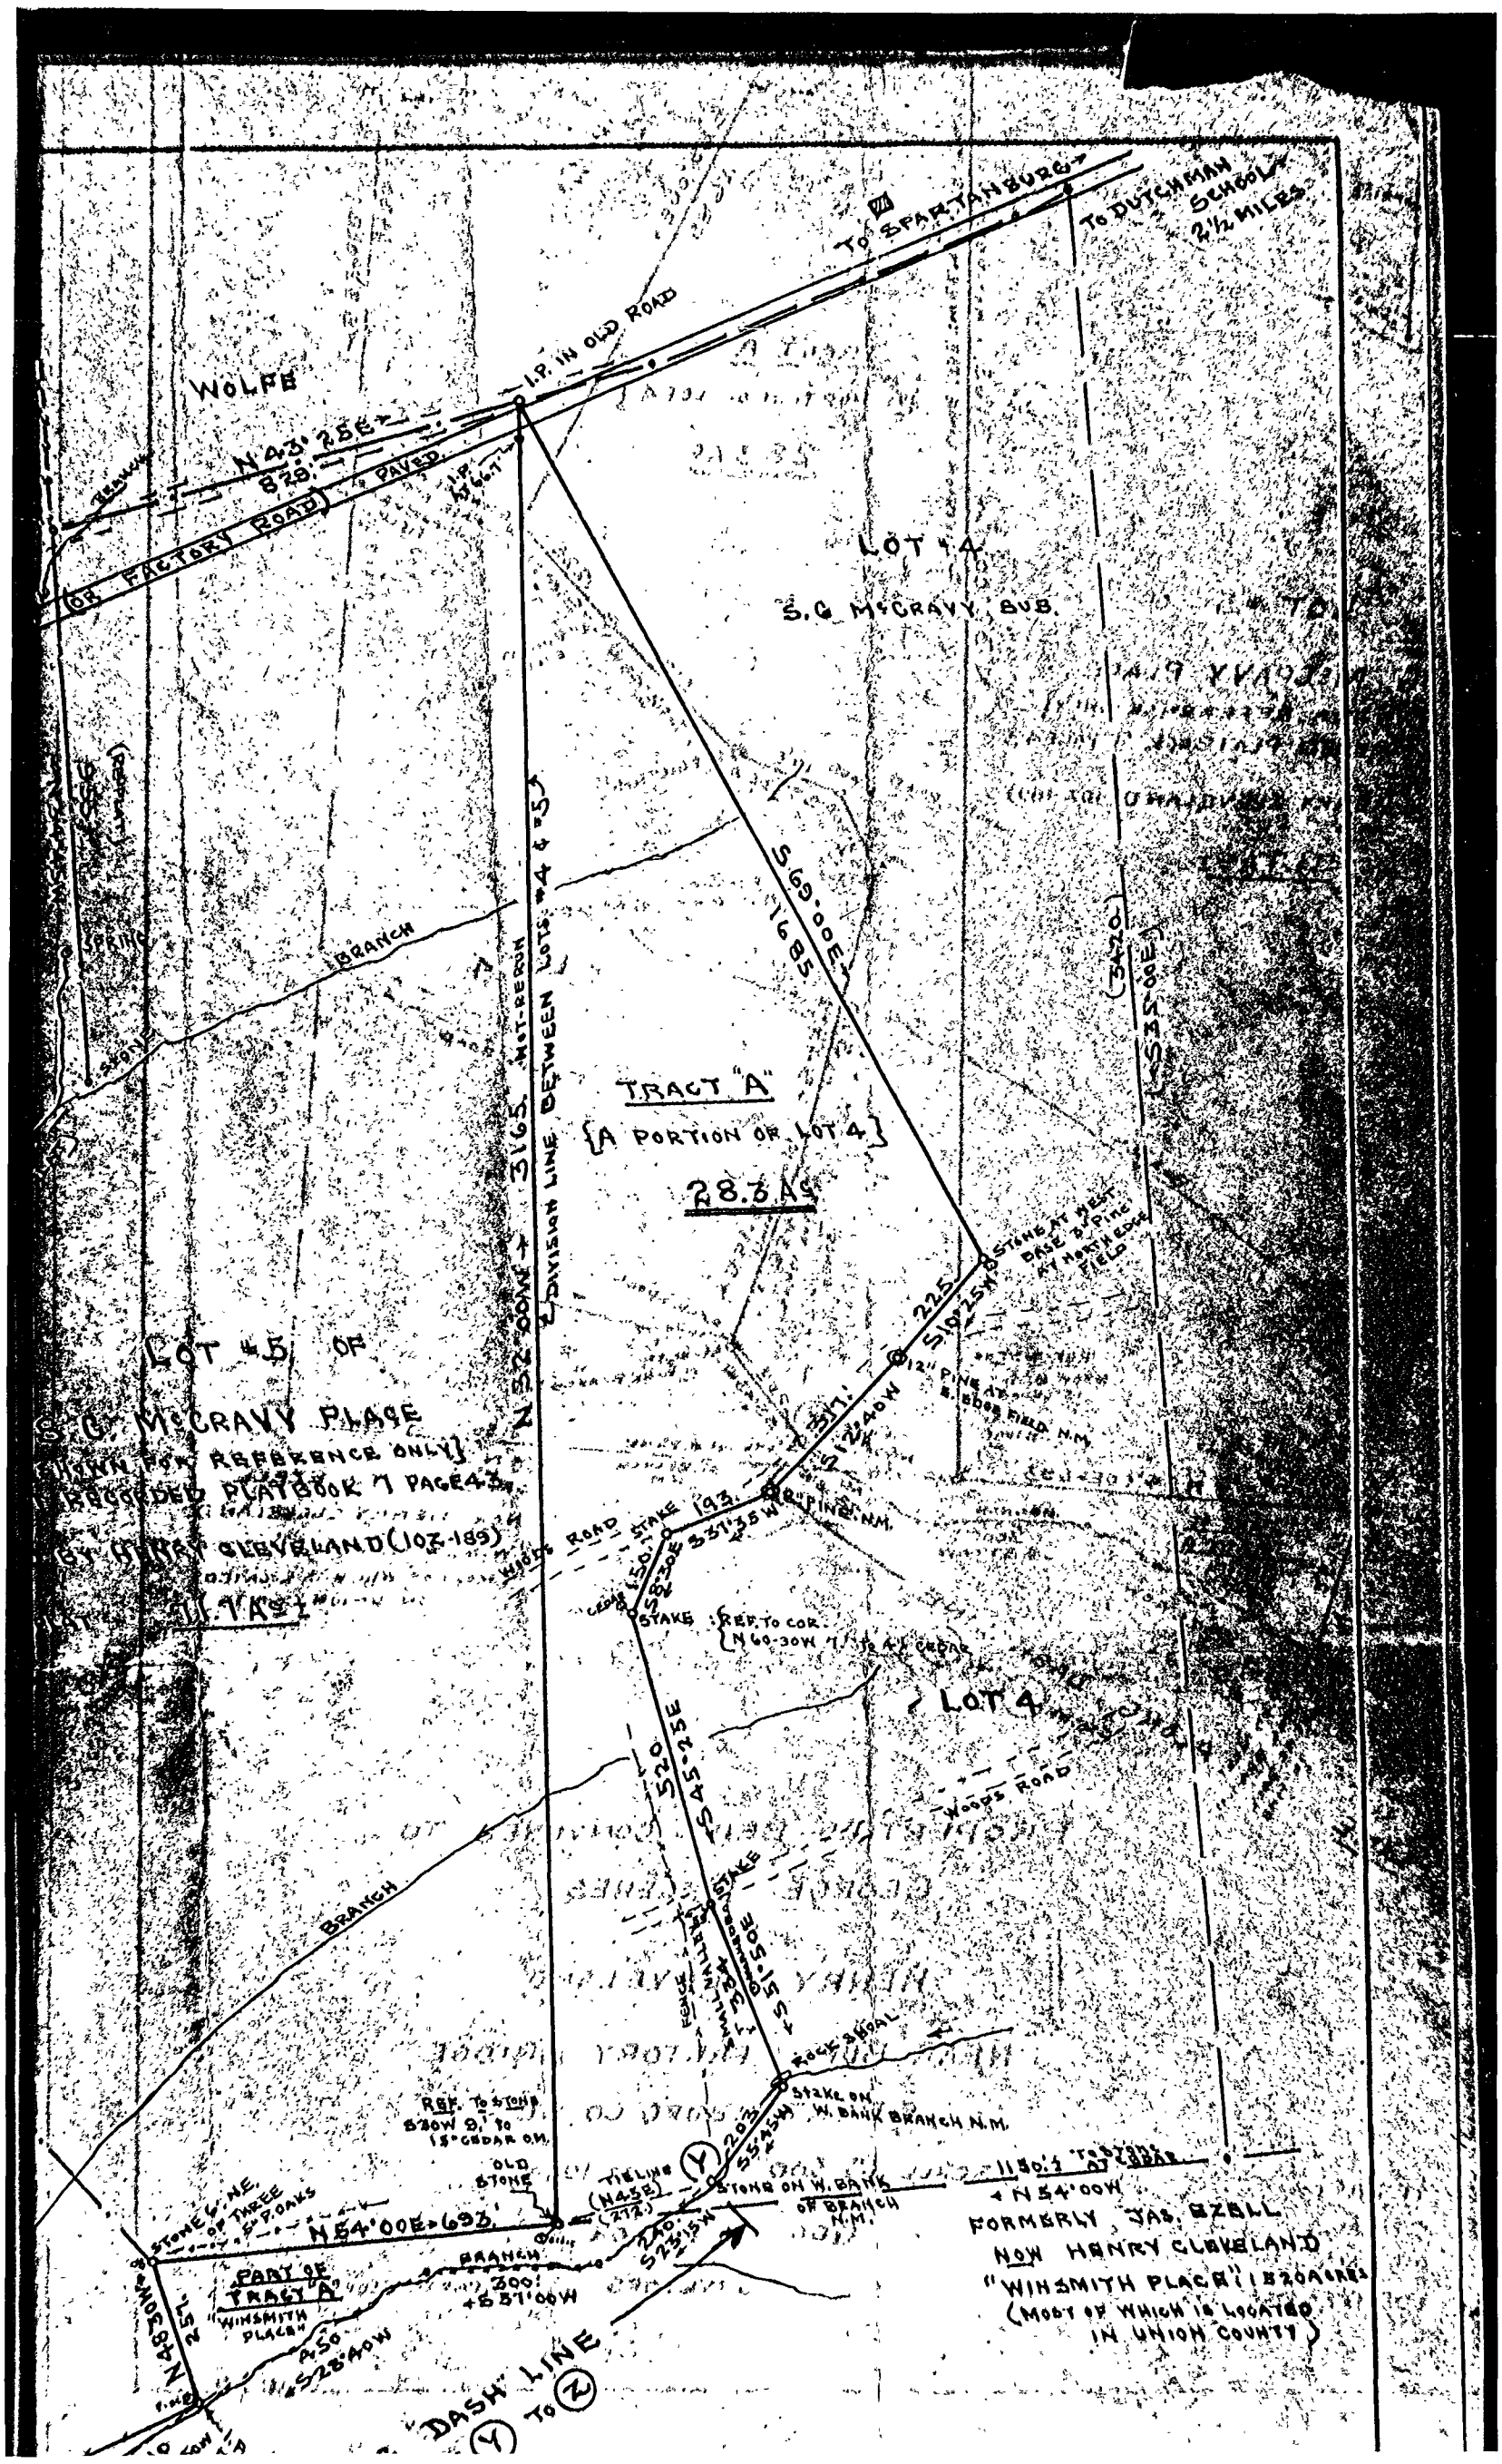
TO SPARTANBURG
TO DUTCHMAN SCHOOL 2½ MILES
WOLFE
I.P. IN OLD ROAD
N 43° 25E
829.
OR. FACTORY ROAD
PAVED
I.P.
LOT 4
S.C. McCRAVY SUB.
TO
S69-00E 1685
(S35°00E)
(342.0)
BRANCH
SPRING
N 52°00W 3165. MORE OR LESS
DIVISION LINE BETWEEN LOTS #4 & #5
TRACT "A"
(A PORTION OF LOT 4)
28.3 AC±
STONE AT WEST BASE OF PINE BY NORTH EDGE FIELD
S10°25W 225
2" PINE AT E. EDGE FIELD N.M.
S 12°40W 351'
LOT #5 OF
S.C. McCRAVY PLACE
(SHOWN FOR REFERENCE ONLY)
RECORDED PLATBOOK 7 PAGE 43
BY HENRY CLEVELAND (103-189)
11.7 AC±
HIGH ROAD
STAKE 193.
S8°30E 150'
S 33°35W
PINE N.M.
STAKE (REF. TO COR. N 60-30W 1.75 A. CEDAR)
LOT 4
S45-25E 520'
WOODS ROAD
BRANCH
STAKE
S 55°00E 1150'
ROCK & BOAL
REF. TO STONE S 30W 9.1' TO 15" CEDAR O.M.
OLD STONE
STONE & PINE OF THREE P. OAKS
N 54°00E 693'
TIE LINE (N 43 E) (277')
STONE ON W. BANK OF BRANCH N.M.
S 23°15W 240'
S 55°45W 203'
STAKE ON W. BANK BRANCH N.M.
1150.1' TO STAKE
N 54°00W
FORMERLY JAS. BELL
NOW HENRY CLEVELAND
"WINSMITH PLACE" (±20 ACRES
(MOST OF WHICH IS LOCATED
IN UNION COUNTY)
PART OF TRACT "A"
"WINSMITH PLACE"
N 48°30W 455'
300'
S 51°00W
A.50
S 28°40W
DASH LINE
(Y) TO (N)