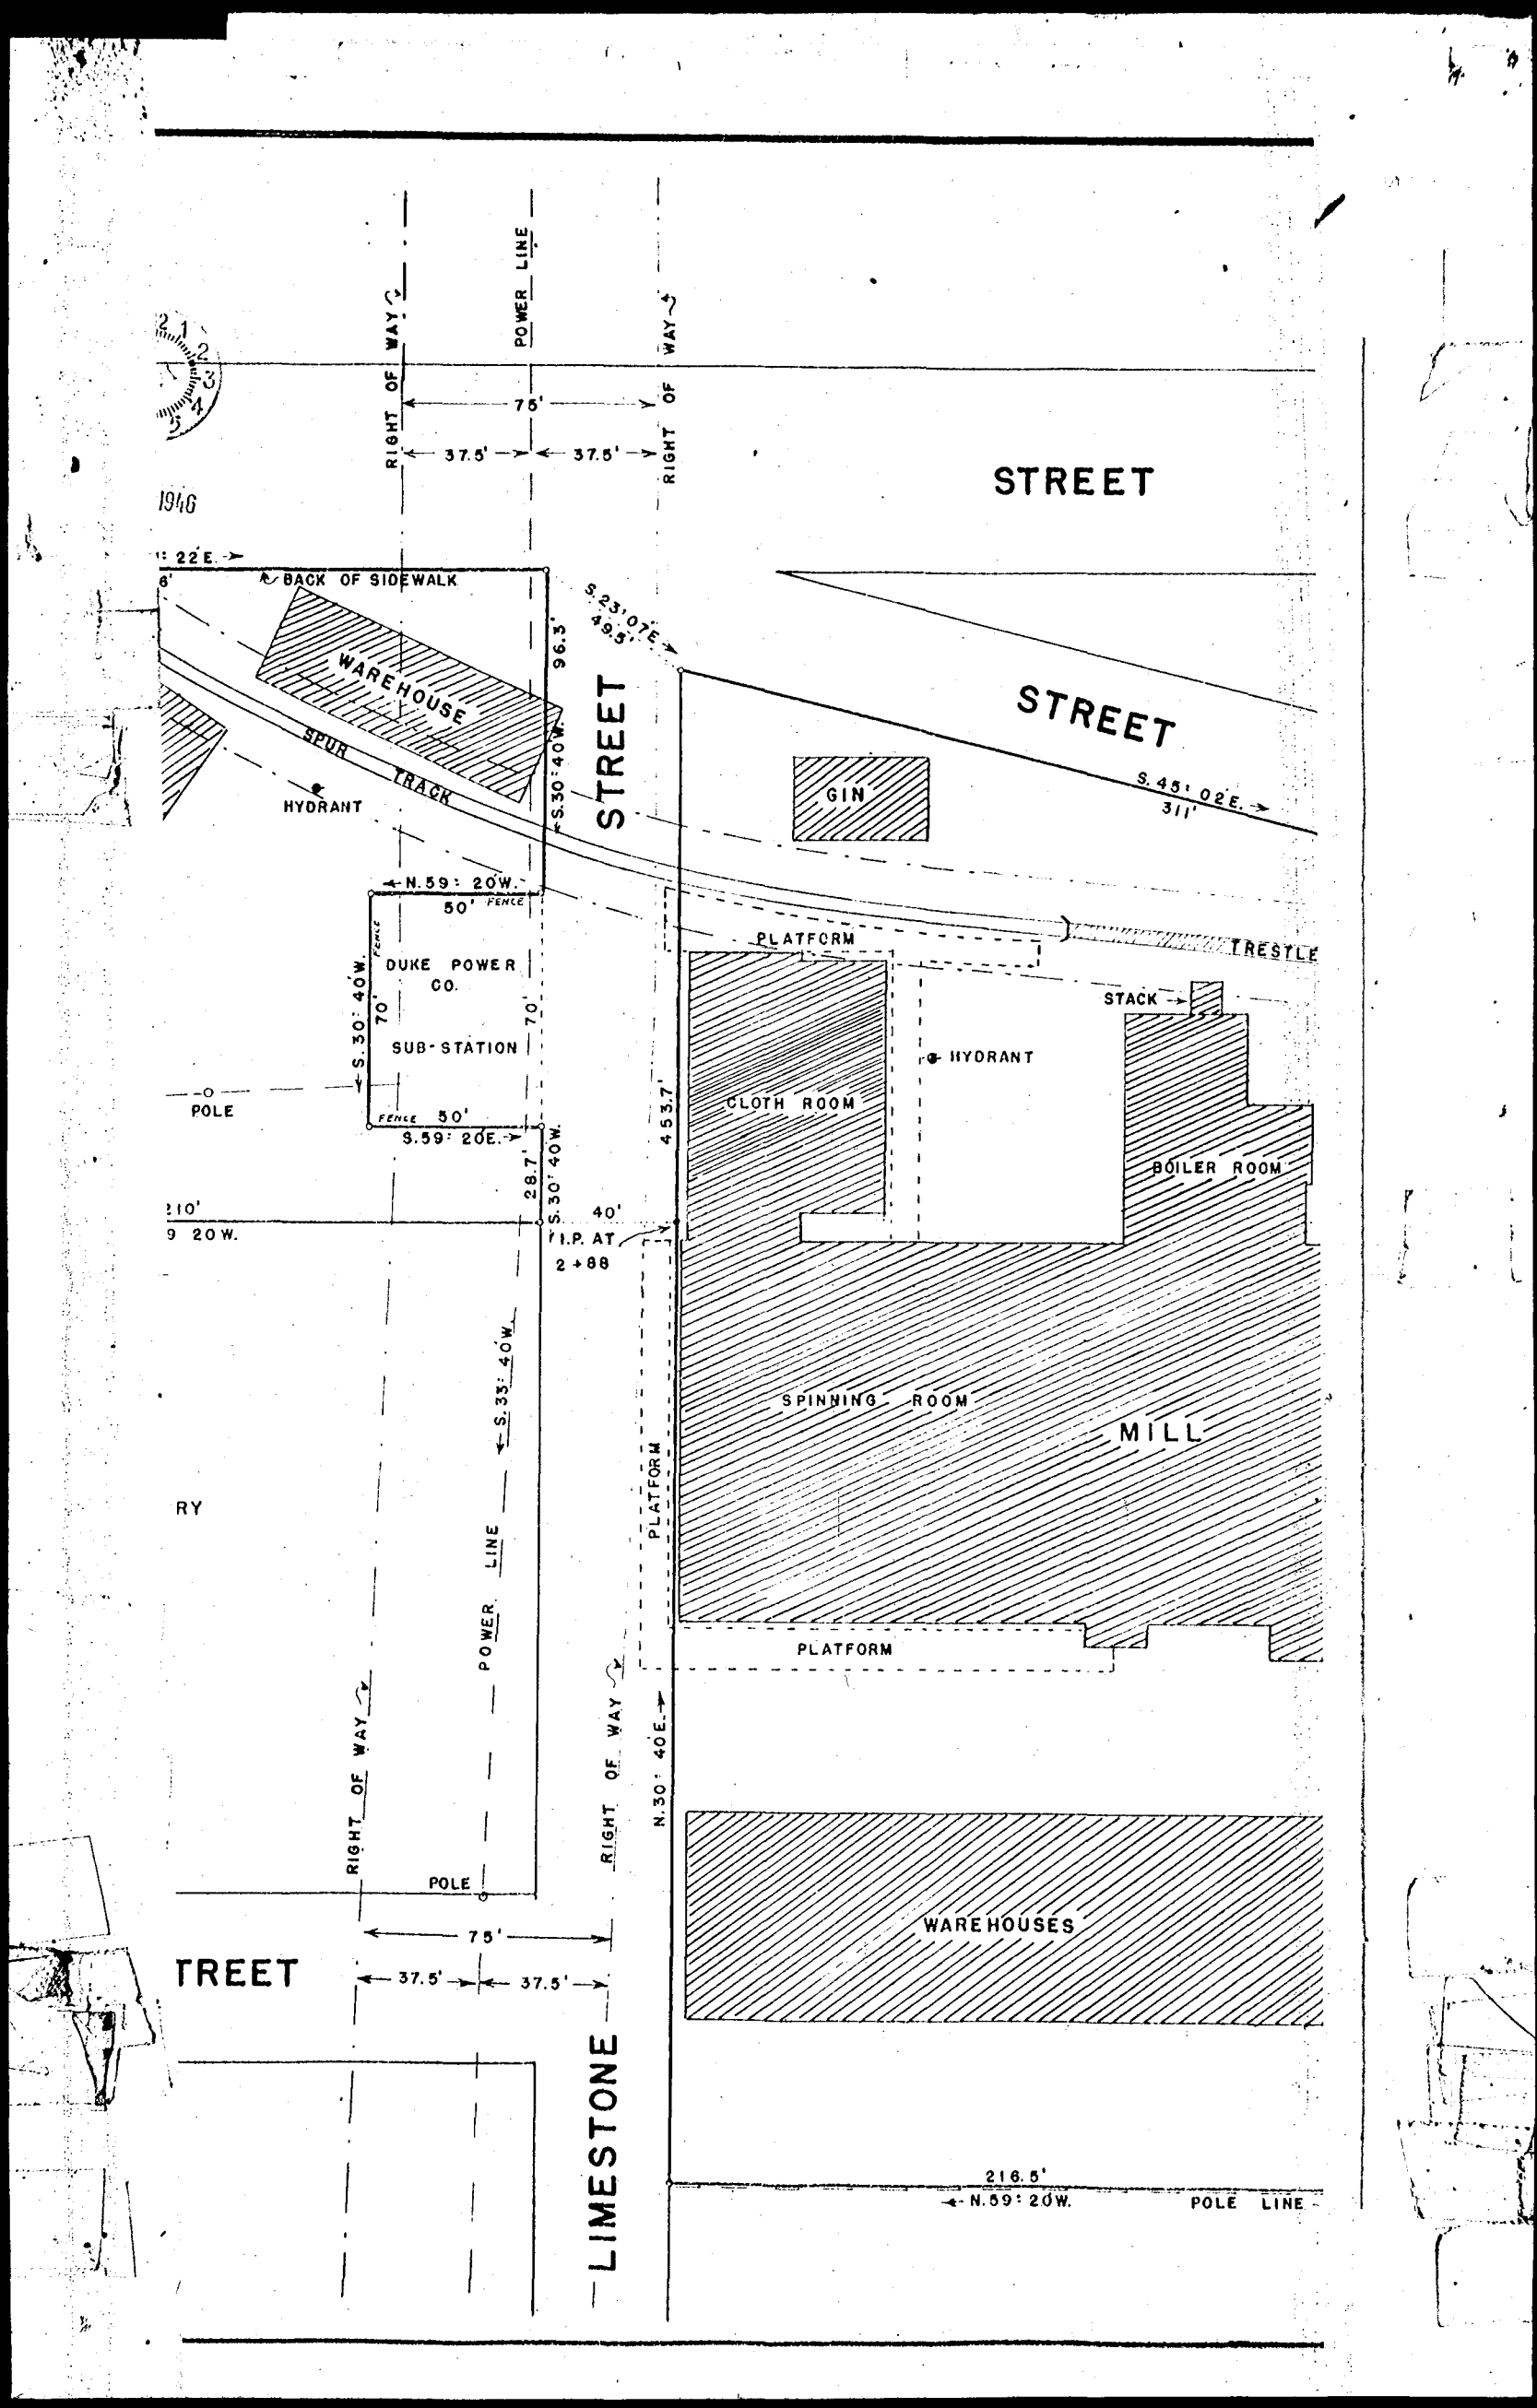
RIGHT OF WAY
POWER LINE
RIGHT OF WAY
75'
37.5'
37.5'
STREET
1946
22'E.
BACK OF SIDEWALK
WAREHOUSE
SPUR TRACK
HYDRANT
S.23°07'E.
49.5'
96.3'
S.30°40'W.
STREET
GIN
S.45°02'E.
311'
N.59°20W.
50'
FENCE
PLATFORM
TRESTLE
DUKE POWER CO.
SUB-STATION
70'
70'
S.30°40'W.
FENCE
STACK
HYDRANT
POLE
CLOTH ROOM
453.7'
FENCE 50'
S.59°20E.
BOILER ROOM
28.7'
S.30°40'W.
40'
I.P. AT
2+88
210'
9 20W.
SPINNING ROOM
MILL
RY
S.35°40'W.
POWER LINE
PLATFORM
PLATFORM
RIGHT OF WAY
RIGHT OF WAY
N.30°40E.
POLE
75'
37.5'
37.5'
TREET
WAREHOUSES
LIMESTONE
216.5'
N.59°20W.
POLE LINE