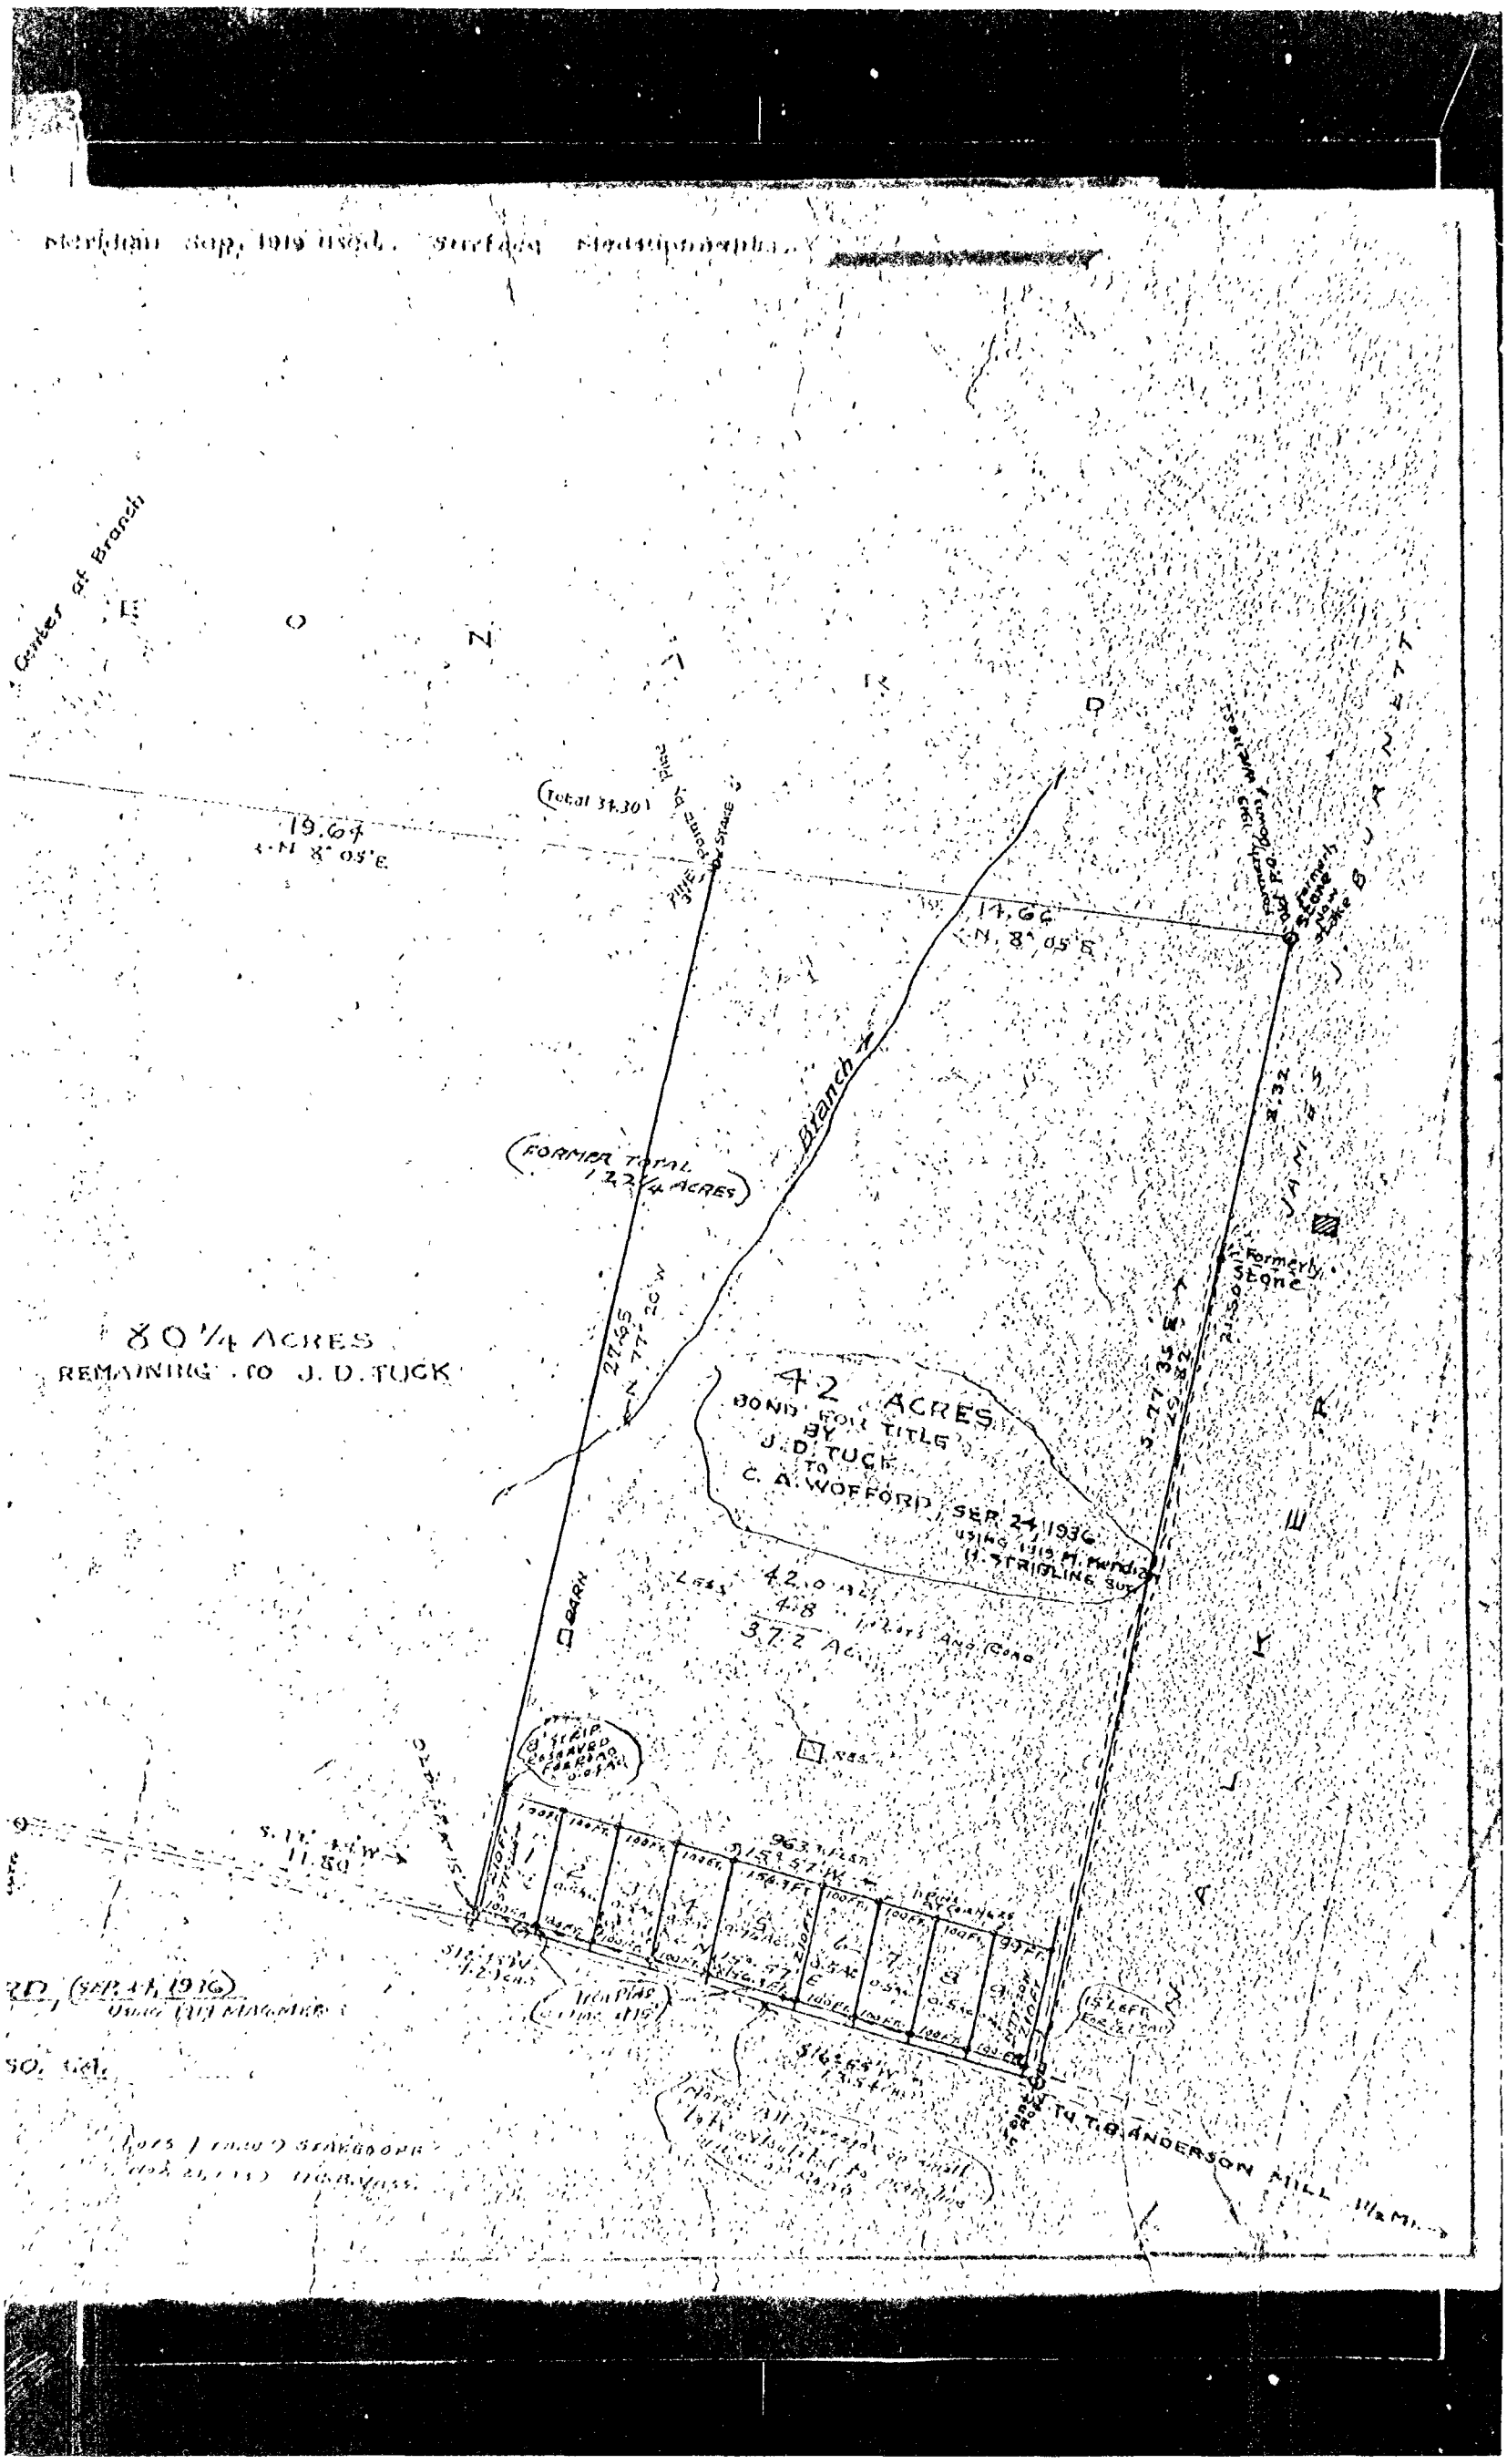
Meridian Sept. 1919 Used.
Center of Branch
19.69
N 8° 05' E
(Total 34.30)
14.66
N. 8° 05 E
Branch
(FORMER TOTAL
1,22 1/4 ACRES)
80 1/4 ACRES
REMAINING TO J. D. TUCK
27.45
N 77° 20 W
42 ACRES
BOND FOR TITLE
BY
J. D. TUCK
TO
C. A. WOFFORD SEP 24 1936
USING 1919 M. Meridian
(1 STRIPLING SUR.)
Less 42.0 Ac
4.8 In Rds And Cond
37.2 Ac
Formerly Stone
Stone
Old Pine Knot Road
Pine Knot State
BARN
STRIP RESERVED FOR ROAD
963 Feet
S 15° 57' W
156.3 Ft
S 16° 57' W
1.2 Chs
S 16° 57' W
1.34 Chs
S. 11° 44 W
11.80
RD (SEP. 24, 1936)
SO. GA.
TO ANDERSON MILL 1 1/2 MI.