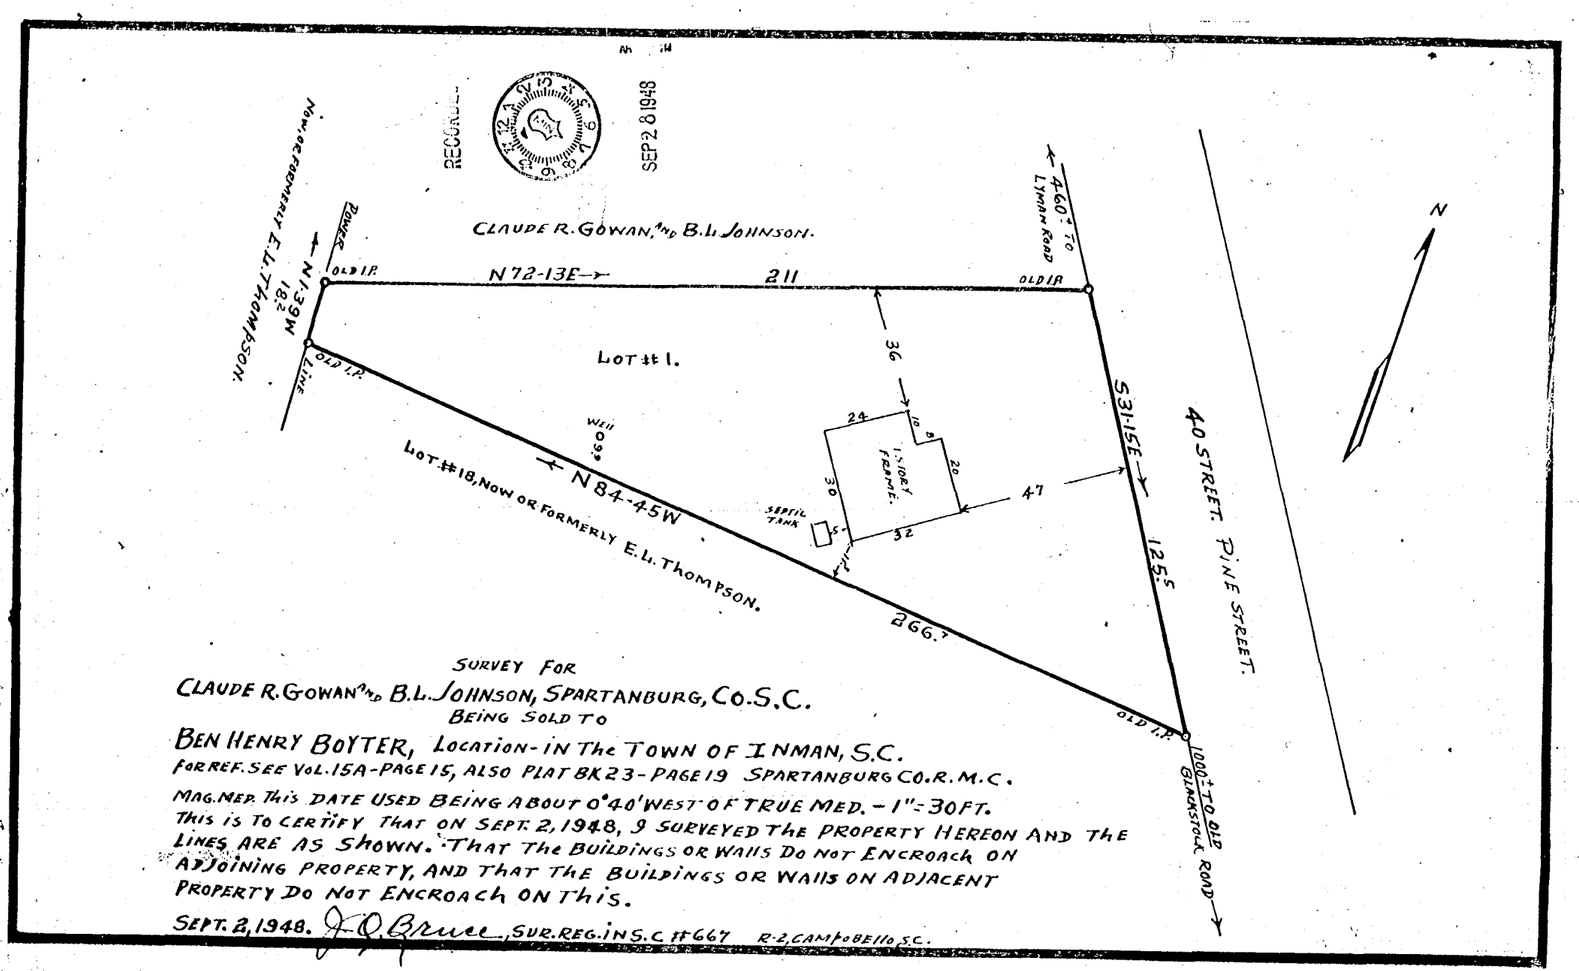

SURVEY FOR
CLAUDE R. GOWAN AND B. L. JOHNSON, SPARTANBURG, CO. S.C.
BEING SOLD TO
BEN HENRY BOYTER, LOCATION - IN THE TOWN OF INMAN, S.C.
FOR REF. SEE VOL. 15A - PAGE 15, ALSO PLAT BK 23 - PAGE 19 SPARTANBURG CO. R. M. C.
MAG. MED. THIS DATE USED BEING ABOUT 0°40' WEST OF TRUE MED. - 1" = 30 FT.
THIS IS TO CERTIFY THAT ON SEPT. 2, 1948, I SURVEYED THE PROPERTY HEREON AND THE LINES ARE AS SHOWN. THAT THE BUILDINGS OR WALLS DO NOT ENCROACH ON ADJOINING PROPERTY, AND THAT THE BUILDINGS OR WALLS ON ADJACENT PROPERTY DO NOT ENCROACH ON THIS.
SEPT. 2, 1948. J. O. Bruce, SUR. REG. IN S.C. #667 R-2, CAMPOBELLO S.C.

NOTE: THIS PLAT REDUCED 25%.