530

SUBDIVISION FOR
CORRIE H. BROOKS ET AL

ADJOINING GOLIGHTLY MILL PLACE

SPARTANBURG COUNTY, S.C.

SCALE 1" = 200' SEPT. 27, 1948

GOOCH & TAYLOR
SURVEYORS
SPARTANBURG, S.C.

ABSTRACT REF: 3, R; 402 (118 ACRES±) ALSO 14.2 ACRES, BEING SOUTH OF 118 ACRES TRACT

NOTE:
LOT "A" SURVEYED THIS DATE. LOTS "B", "C", & "D", PLATTED - NOT STAKED. LOT "E" RE-PLATTED ONLY FROM SURVEY BY J.H. GOOCH FOR CARRIE H. BROOKS AUG. 2, 1940

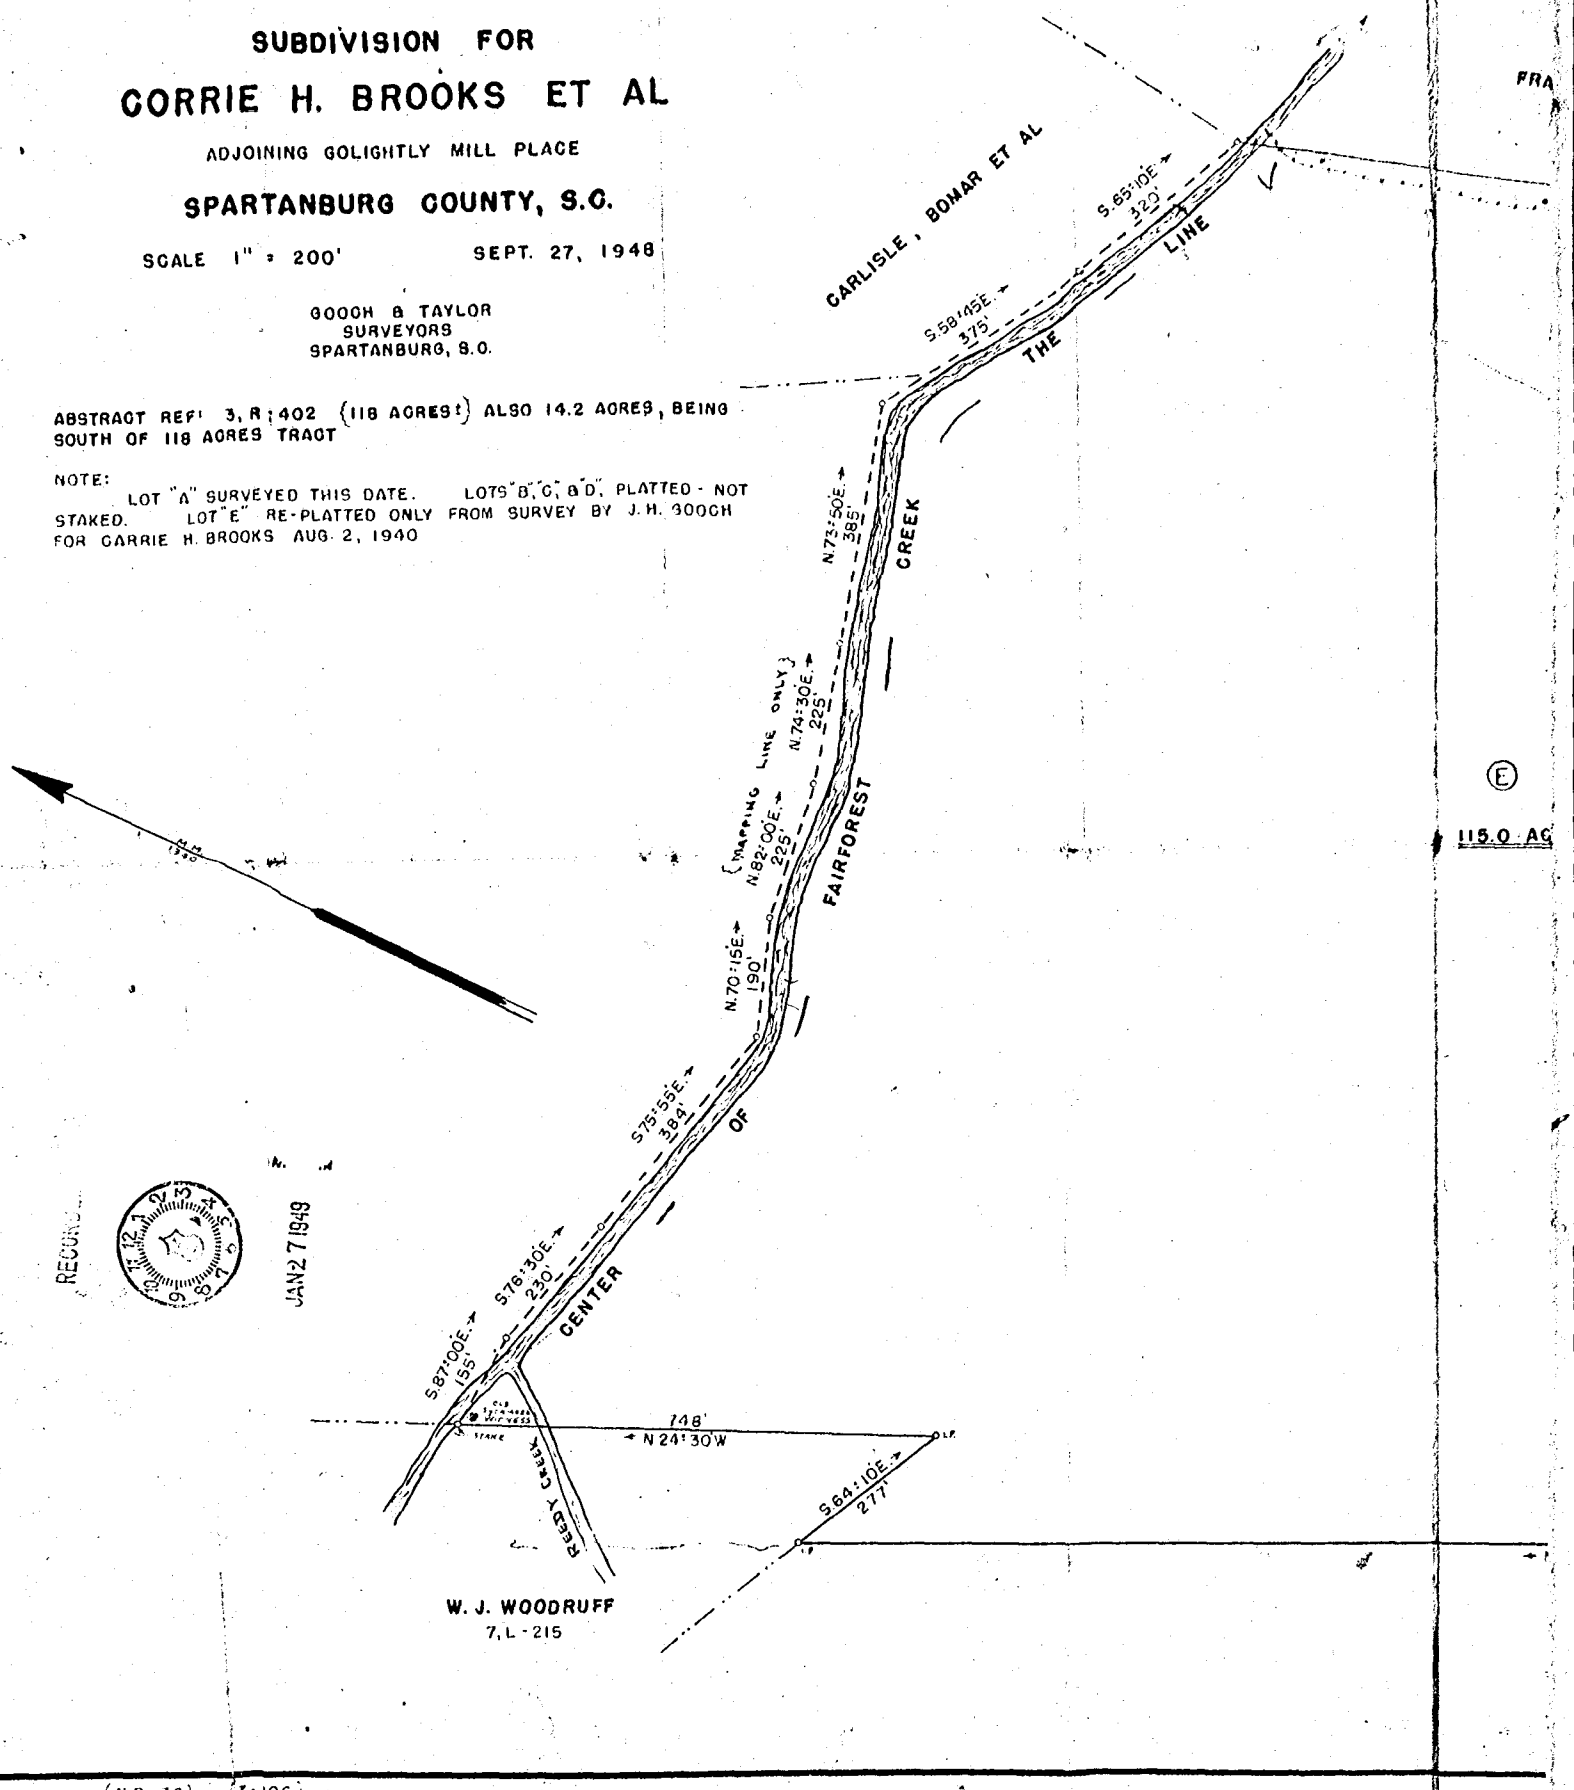

This Plat reduced 30 %