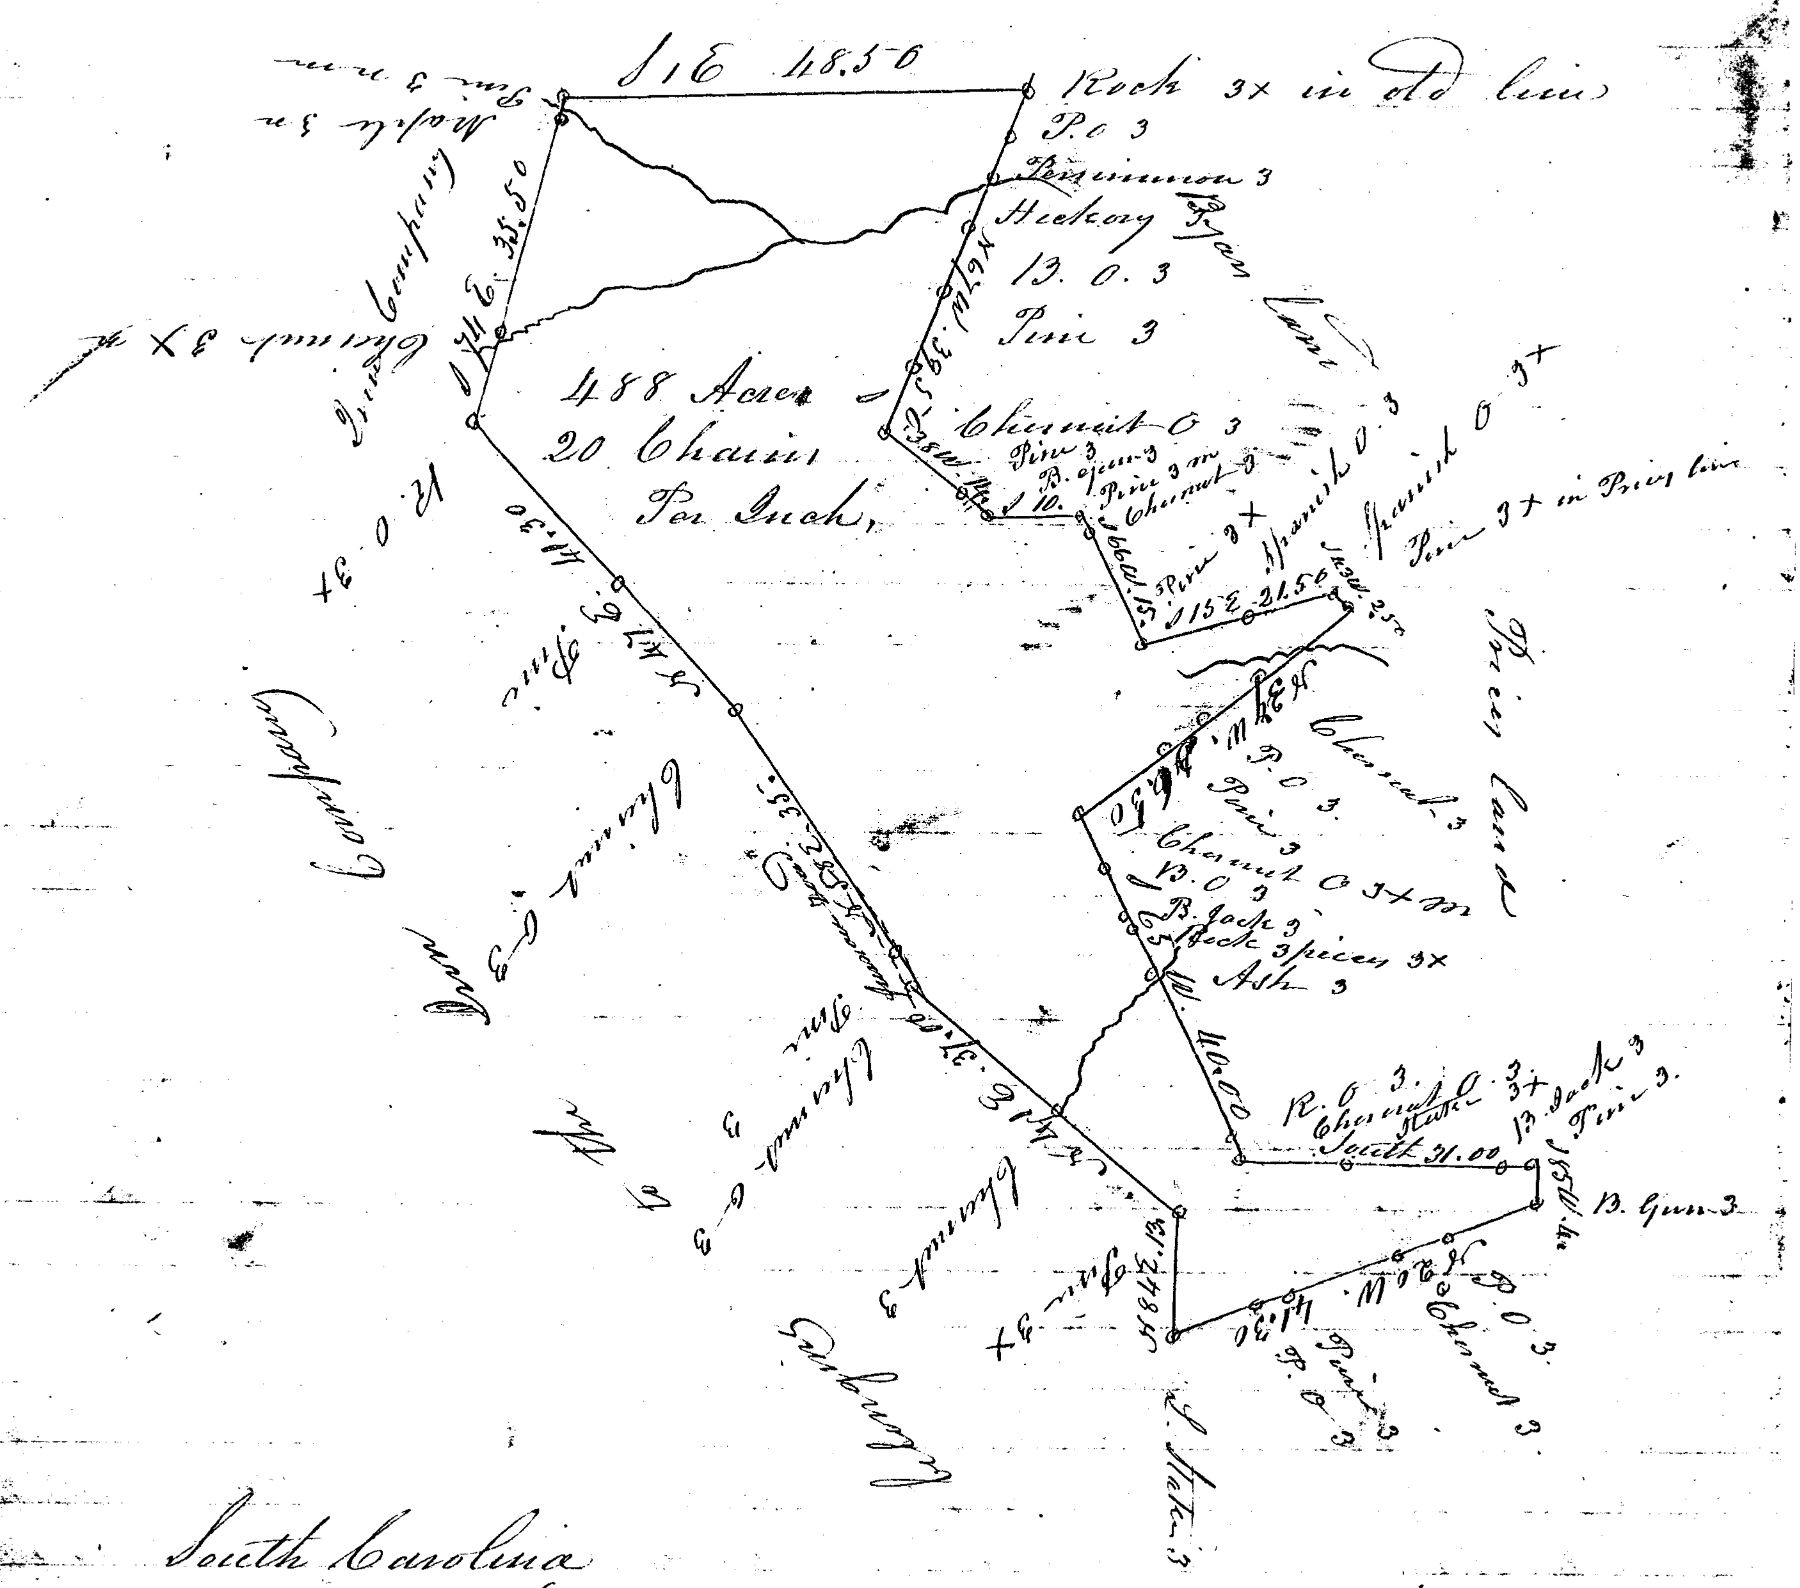

South Carolina

Pursuant to a Warrant from Joshua Tapp Esq Commissioner of Locations in the District of Spartanburg dated the 8th of Feby 1841 I have Admeasured & laid out to Wm B. Smith & Wm Brown, A tract of Land Contain=ing four hundred and Eighty Acres. Situated in the Said District, on the head branches of thickety Creek, Waters of broad River, Bounded on the South Side by Lands belonging to Drury Bryan and Mrs Price, and on all Others by lands belonging to the Iron Manufacturing Company and hath Such form and Marks as the Above plat Represents, Surveyed the 16th day of Feby. 1841,

P. Quin Camp
D. Sur

Fees $2.25 Paid. Recorded 26th Feby, 1841.

J. Tapp Clk &
C.L.S.D.