142

Oliver Clarks
Platt, 316 Acres

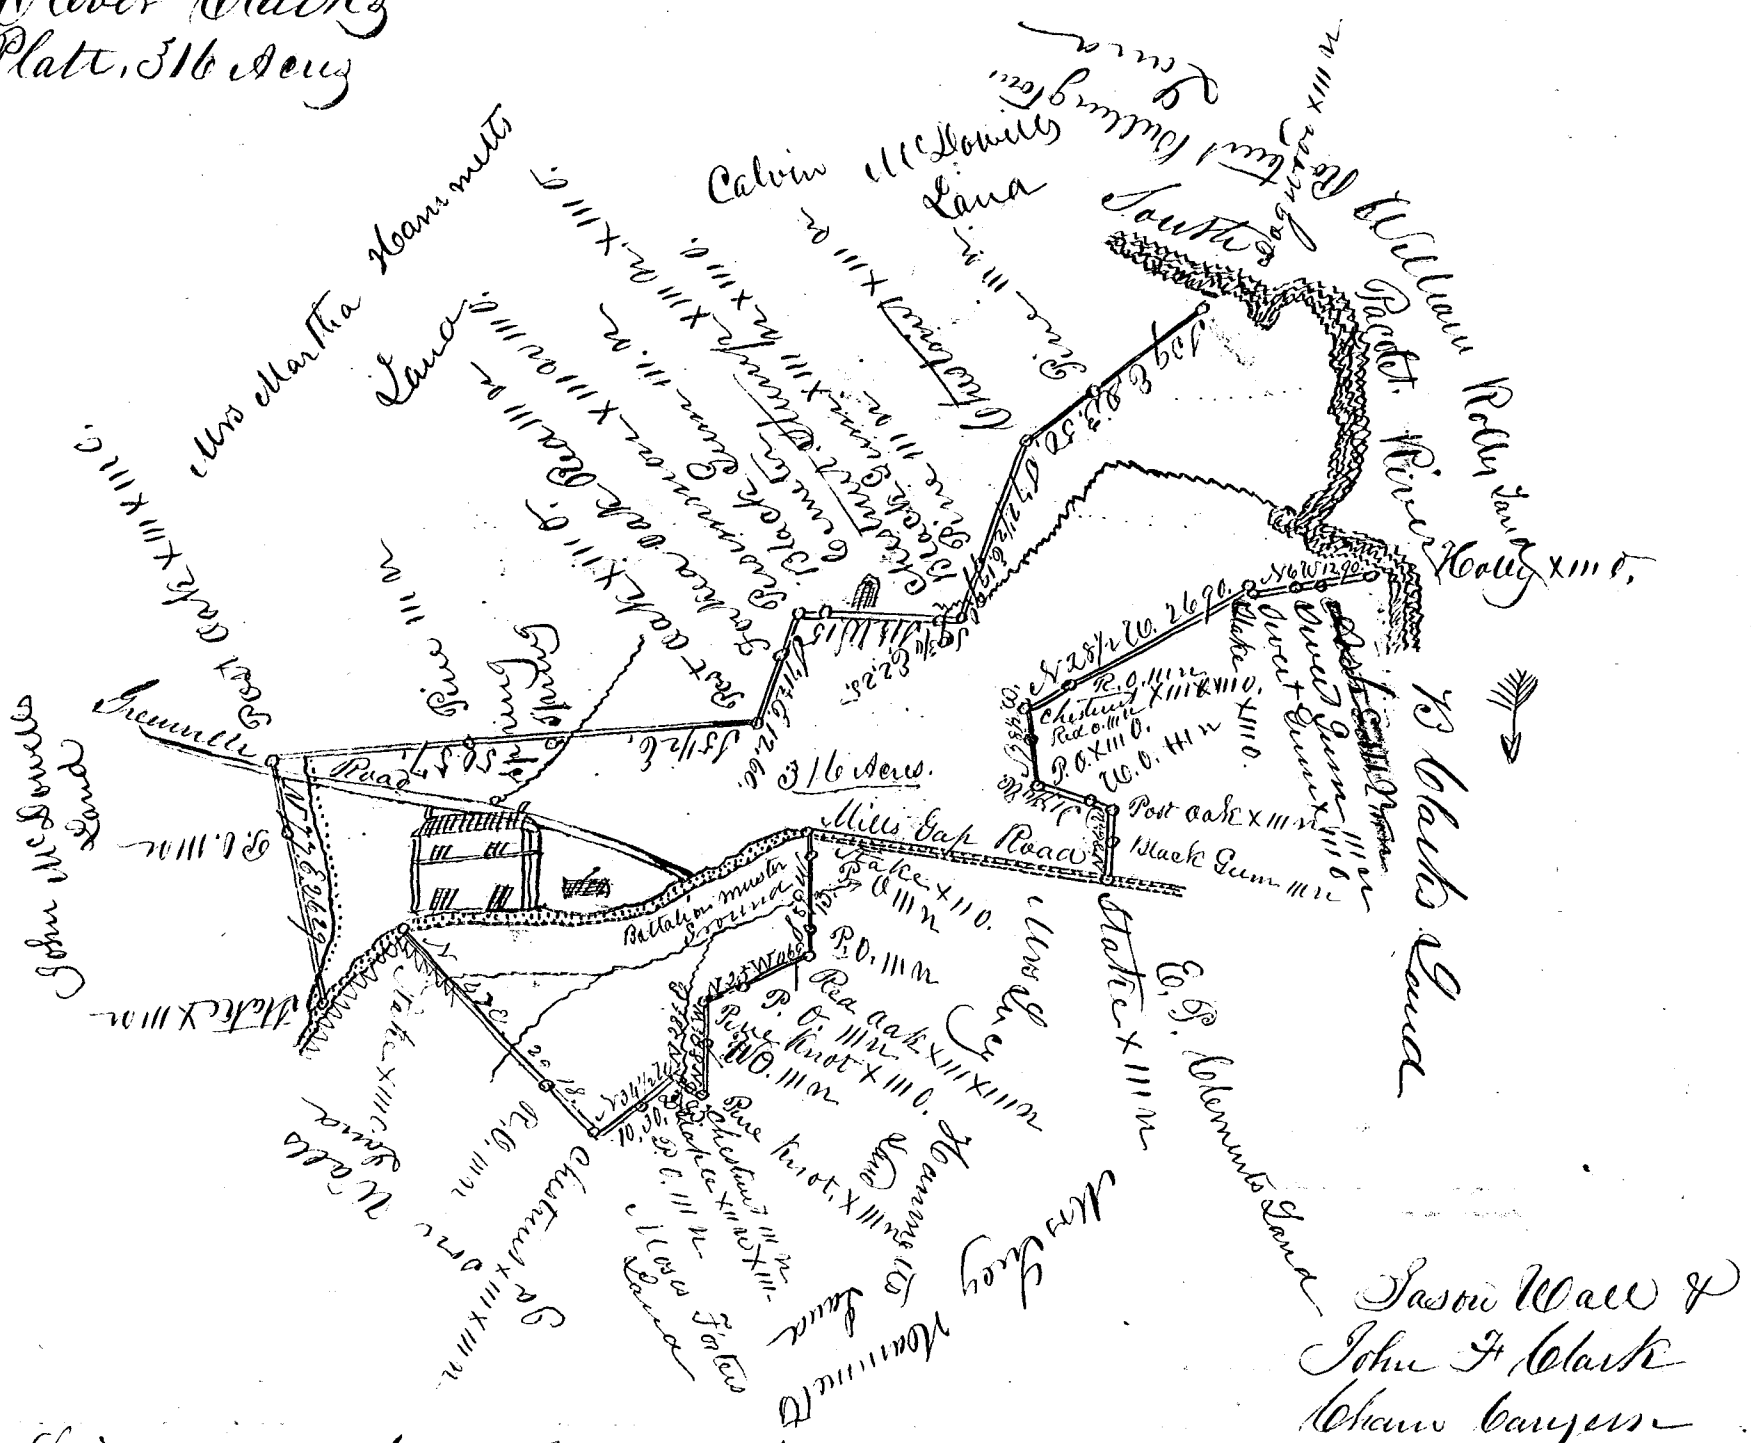

Laid down by a Scale of Twenty Chains to an Inch

South Carolina

Pursuant to a Warrant from J B Tolleson Commissioner of Location in the district of Spartanburgh dated the 5 day^th of January 1849 I have admeasured and laid out unto May Oliver Clark a Tract of Land Containing 316 acres situated in the said District on the South Side of South Pacolet River bounded on the North by Wm Robbs & Robt Bullington^s Land on the E. & N.E. by Jason Wall M Foster Mrs L Hammett E P Clements & B Clark^s Land on the W. & S.W. by Mrs. M Hammett & C McDowell Land and on the S by John McDowell^s Land and hath such form and marks as the above plat represents the above tract of Land was formerly granted and this Survey is made for the purpose of obtaining a new Grant, Surveyed the 1st day of March 1849

John B Davis
Deputy Surveyor

Recorded the 5 March 1849