A B Dacus &
J A Glenn.
Plat 560 acres

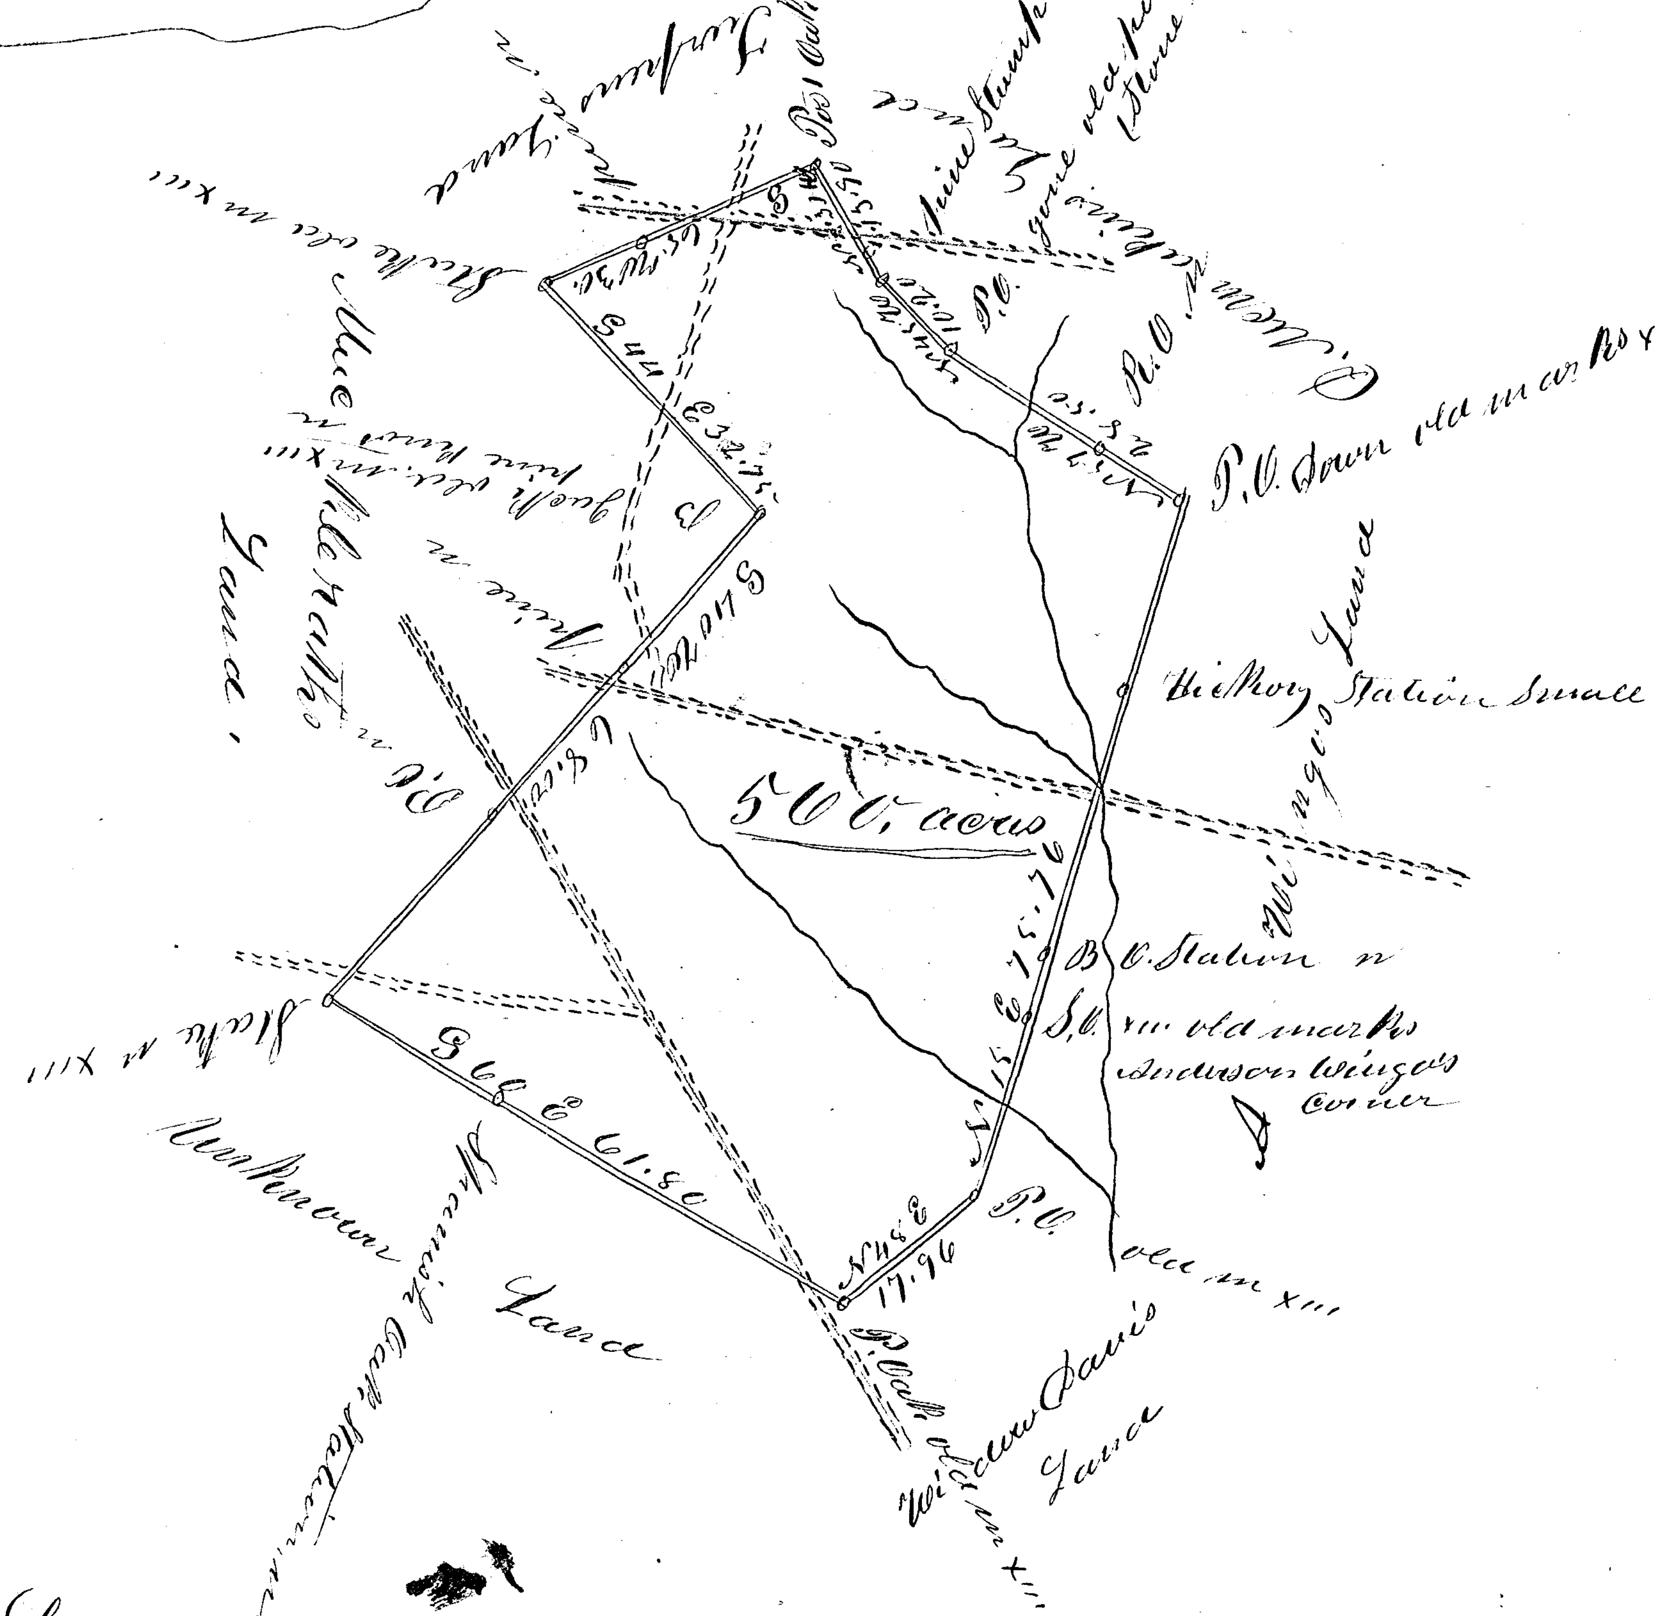

Laid Down by a Scale of 20 Chains to an Inch,

South Carolina,

Pursuant to a warrant from J. B. Tallo-
on Commissioner of Locations in the District of Spartanburg Dated
December 30th 1852. I have admeasured and laid out unto
A B Dacus and J A Glenn, a tract of land Containing five
hundred and Sixty acres Situated in the said District on the
head Waters of North Tyger River bounded by a line Running
N 48 E. Surveyed for Widow Davis A. Wingo and others. N.W.
land of Menakin and S.W. by lands of Turpin, S.E. lan-
ds of Muckenaths, the other line is unknown.
We think the above land has been Granted, but
the object of this is to take a new Grant.
Surveyed 31st December 1852. By
Wm. C. Camp.
Dep't Surveyor

Recorded 6th February 1853