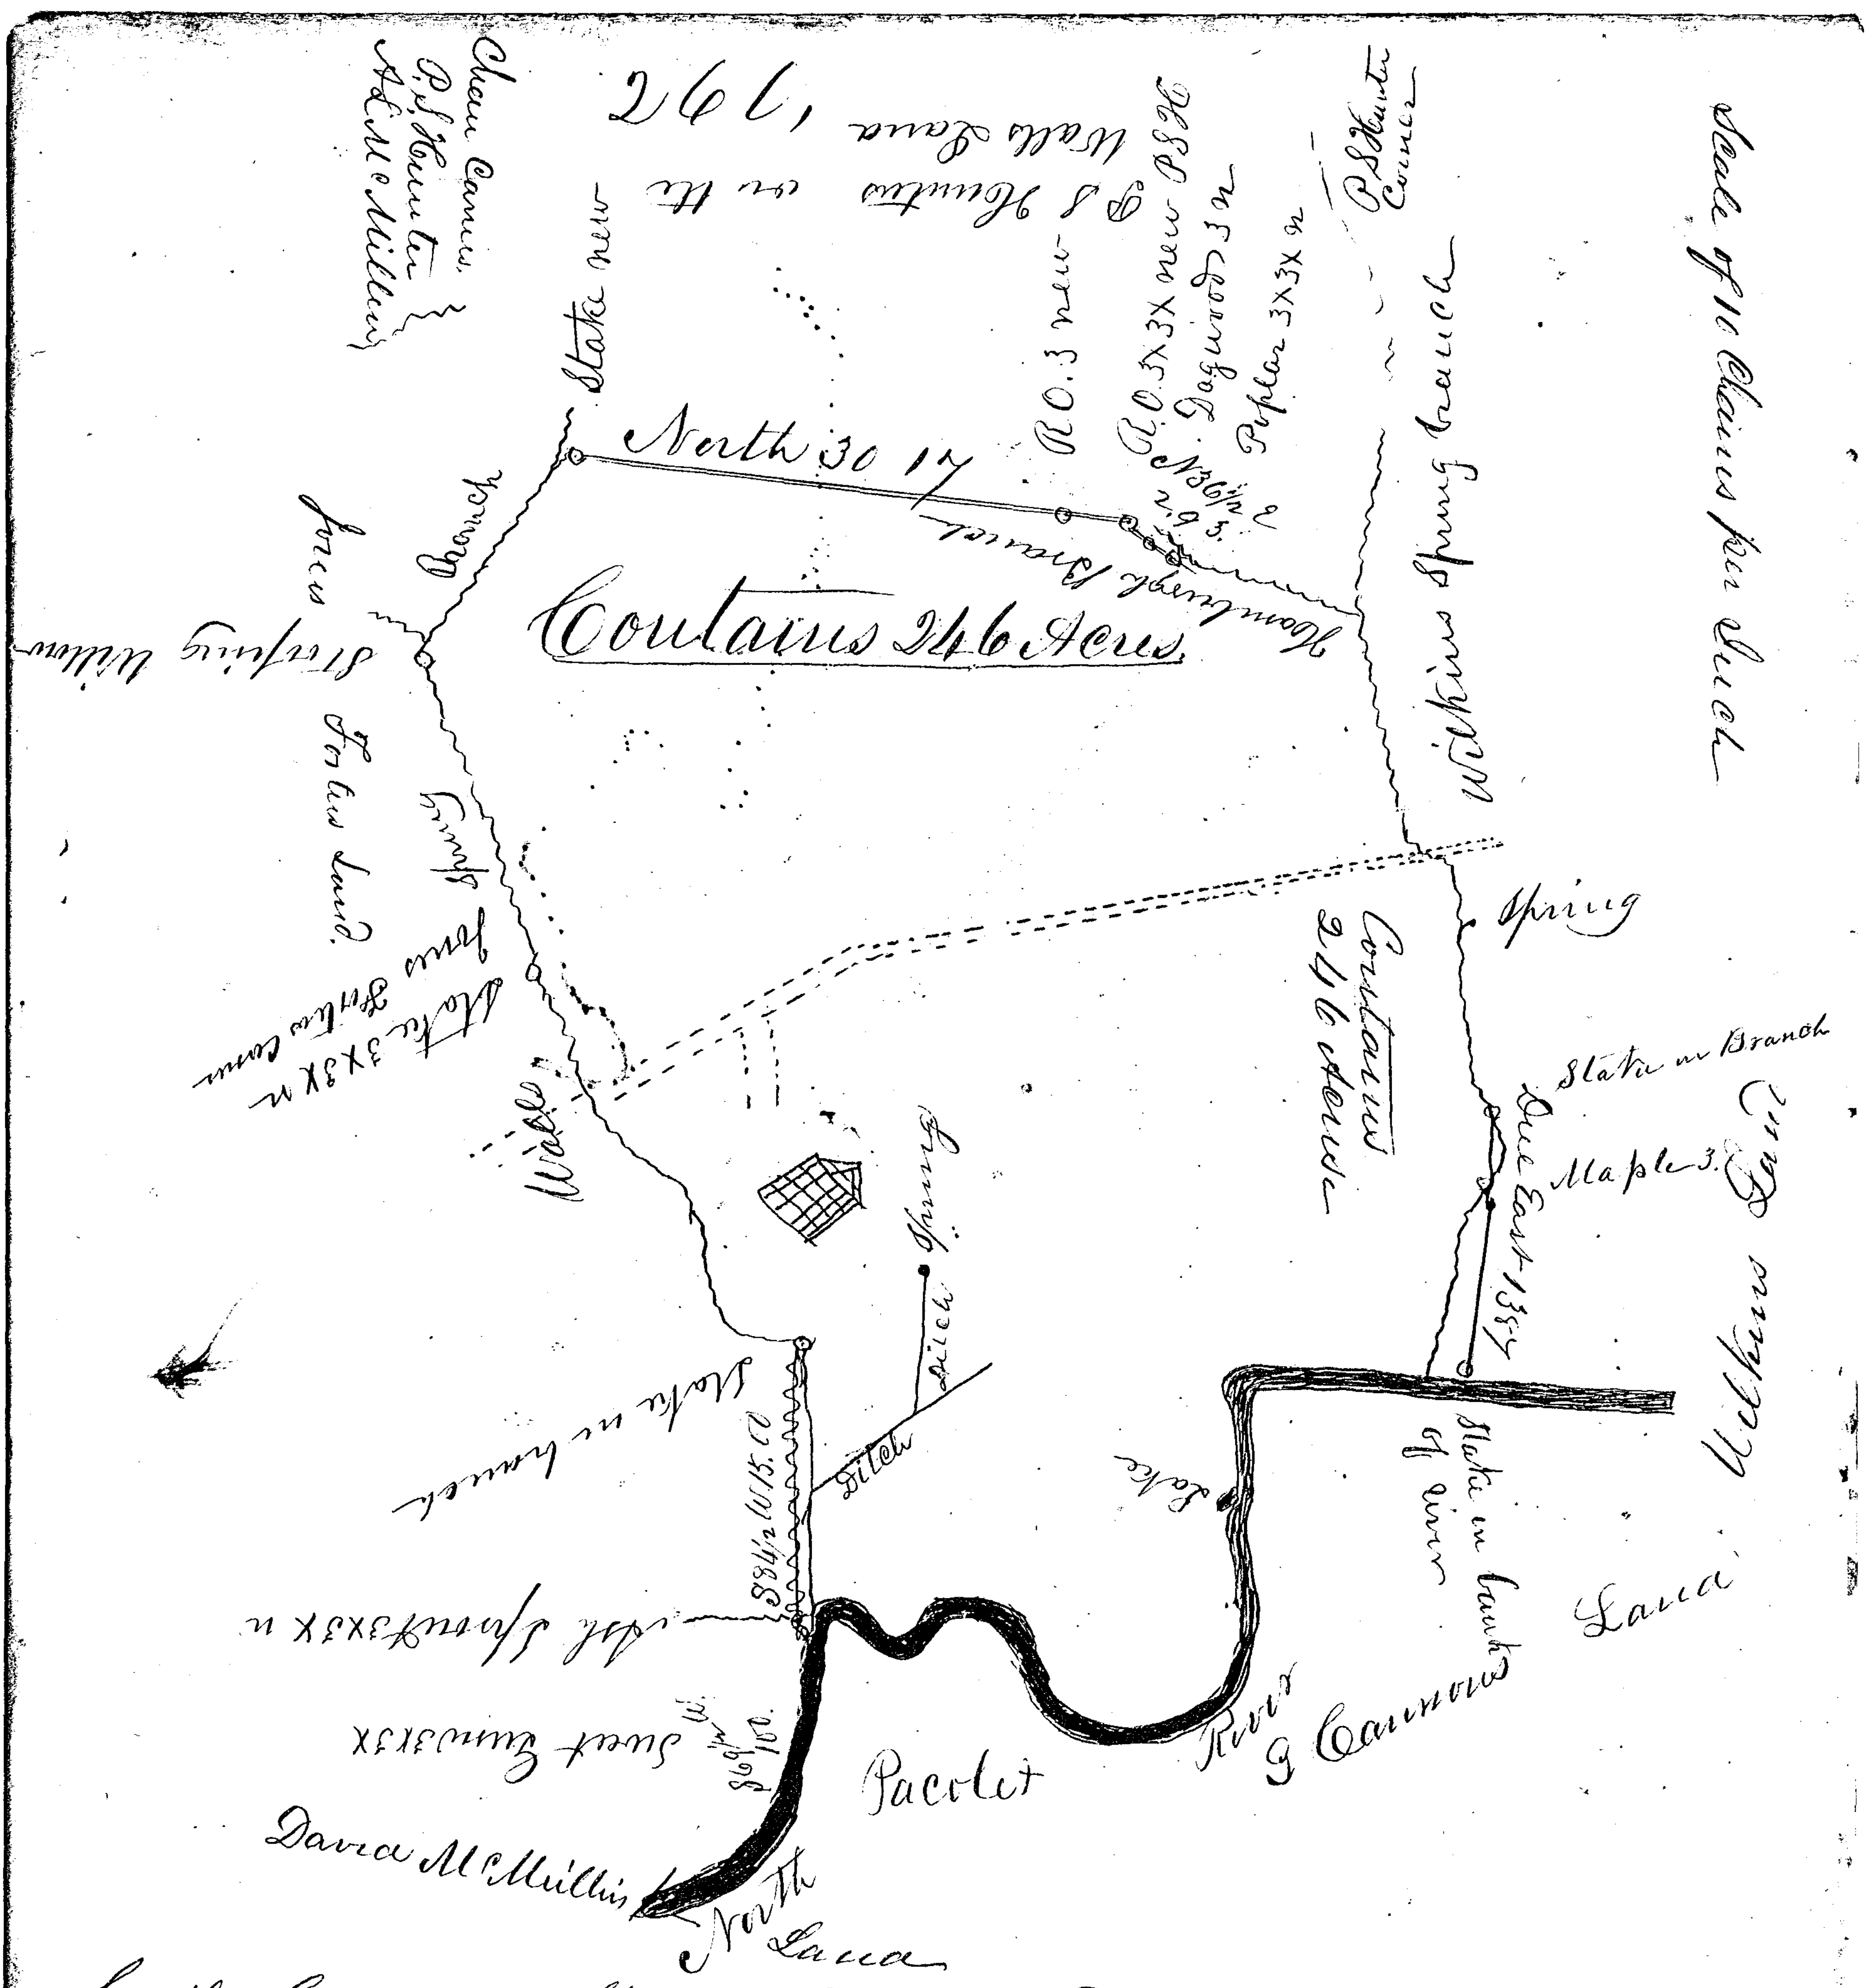

South Carolina Spartanburgh District.

Pursuant to a warrant from J. B. Tolleson Commissioner of Location in the district of Spartanburgh dated 23 Feby 1855 I have admeasured & laid out unto William H McMillen a tract of land Containing two Hundred & forty Six acres Situated in the said district, on the North Pacolet River bounded on the North by Col Wilkins Land on the South by lands Surveyed for Jones Foster & David McMillen & on the east by the river & on the west by the Walls Land & it hath such shape & marks as you see set forth in the above plat the object of this Survey is to obtain a new grant as the Lands have been granted heretofore but the papers is Supposed to be burnt up in Raleigh N. C one word to the Surveyor Genl. in making this Survey & Plat I found it necess=ary to lay it down to a scale of 10 Chs per Inch you see that the lines are all most water lines in order to lay it down accurately I have taken the liberty to put it to that Scale

Surveyed the 24 day of Feby 1855 W C Camp D.S.

Received 25 Feby 1855